


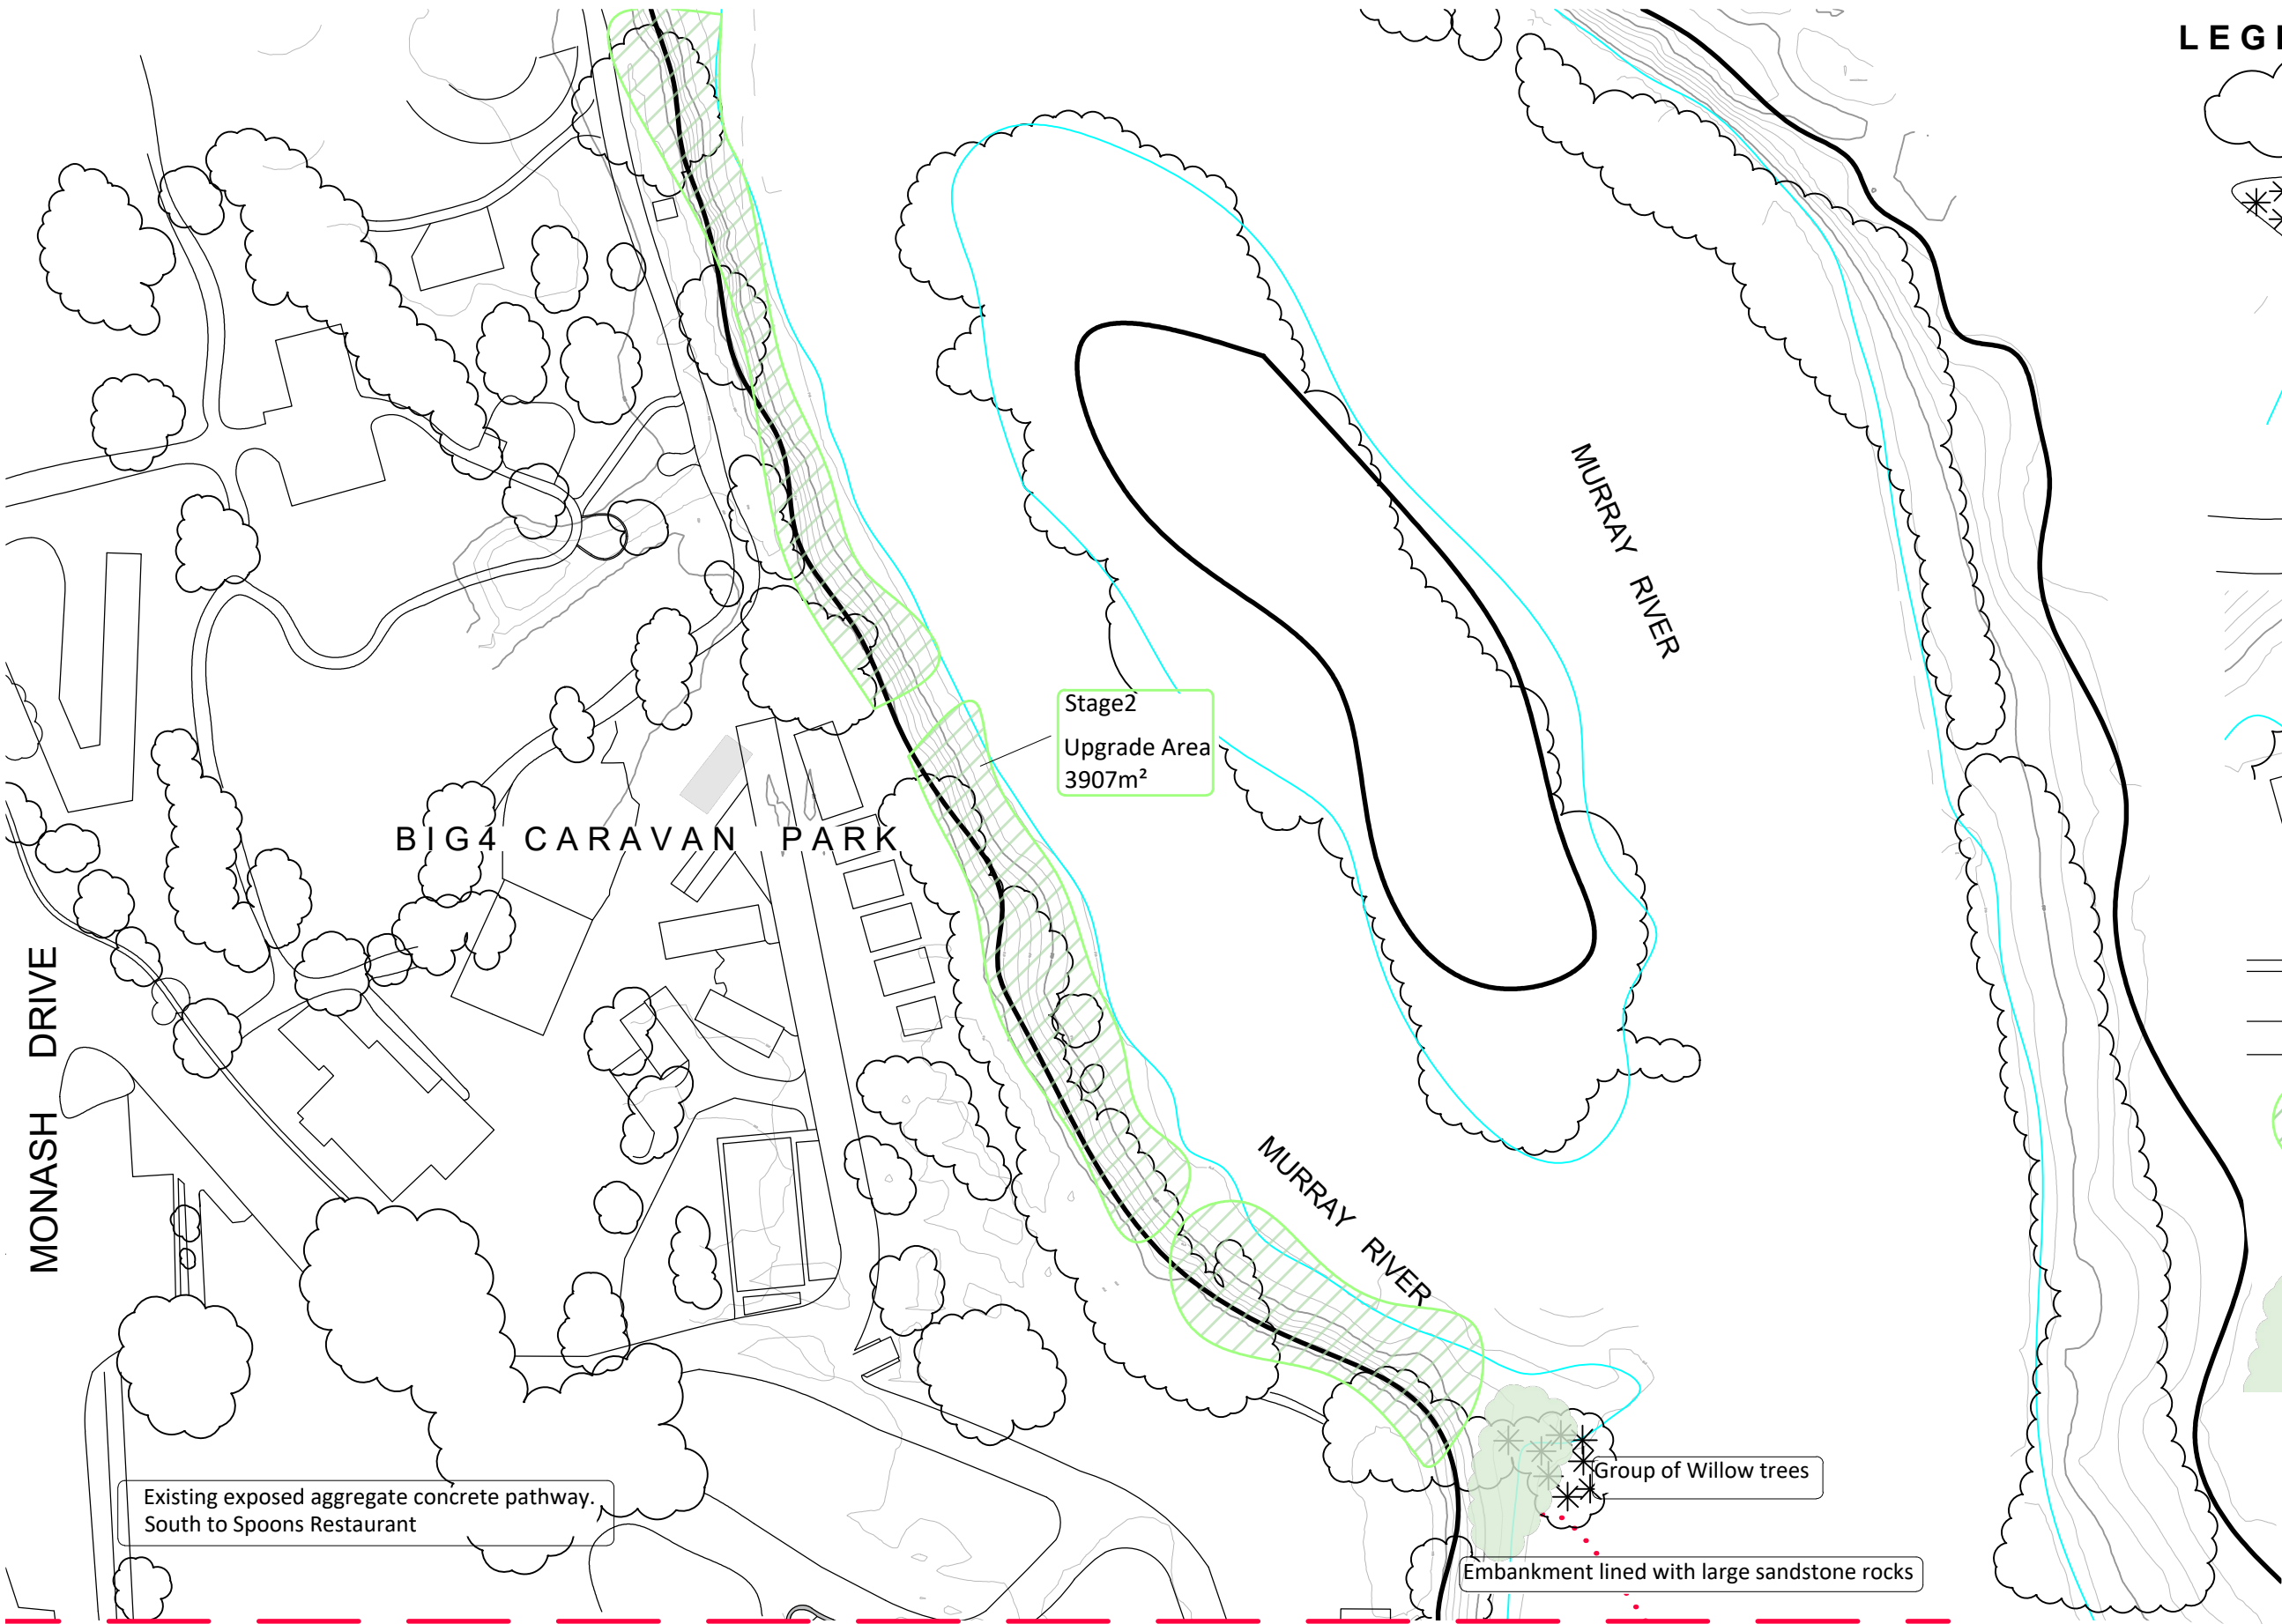

LEGEND

EXISTING VEGETATION GROUP

EXISTING GROUP OF WOODY WEEDS(DESERT ASH AND WEEPING WILLOWS)

EXISTING CONTOUR LINES 0.5 METRE INTERVALS

EXISTING ROAD OR TRACK

TOP OF THE EXISTING EMBANKMENT AND WATER LINE AS AT JULY 2025

EXISTING BUILDING

EXISTING TRAIN TRACK

EXISTING EARTHEN WALKING TRACK

EXISTING 2.5 METRE WIDE EXPOSED AGGREGATE CONCRETE PATH

PROPOSED REVEGETATION AREA STAGE 2


PROPOSED REVEGETATION AREA

This drawing is the copyright of, and may not be reproduced or transmitted without prior consent of Michael Smith and Associates Landscape Architecture and Urban Design

MICHAEL SMITH AND ASSOCIATES
Landscape Architecture and Urban Design
In Association with
Practical Ecology
Austral Archaeology
Price Merrett- Consulting Engineers and Surveyors
Paoli Smith- Graphic Design and Signage


Office: 1st floor, 407 Whitehorse Road, Balwyn VIC 3103
Postal: 5 Jervis Street, Camberwell VIC 3124
Tel: 9830 0414
Fax: 9830 2555
Email: mike@msalandurb.com.au

Drawn: AL
Date: 12.09.25
Project No.: 25-028
Cad File:
Drawing No.: Sheet 1 of 10

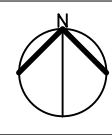


L1 EXISTING CONDITIONS AND OPPORTUNITIES PLAN
LITTLE MURRAY RIVER FRONTAGE REHABILITATION
SWAN HILL RURAL CITY COUNCIL

MATCHING LINE REFER TO L2

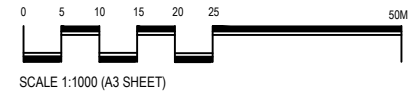

Amendments:
Print Issue: 02.10.25 - Sent to Anusha Samuel
Title: L1 Existing Conditions and Opportunities Plan
Client:

MATCHING LINE REFER TO L1

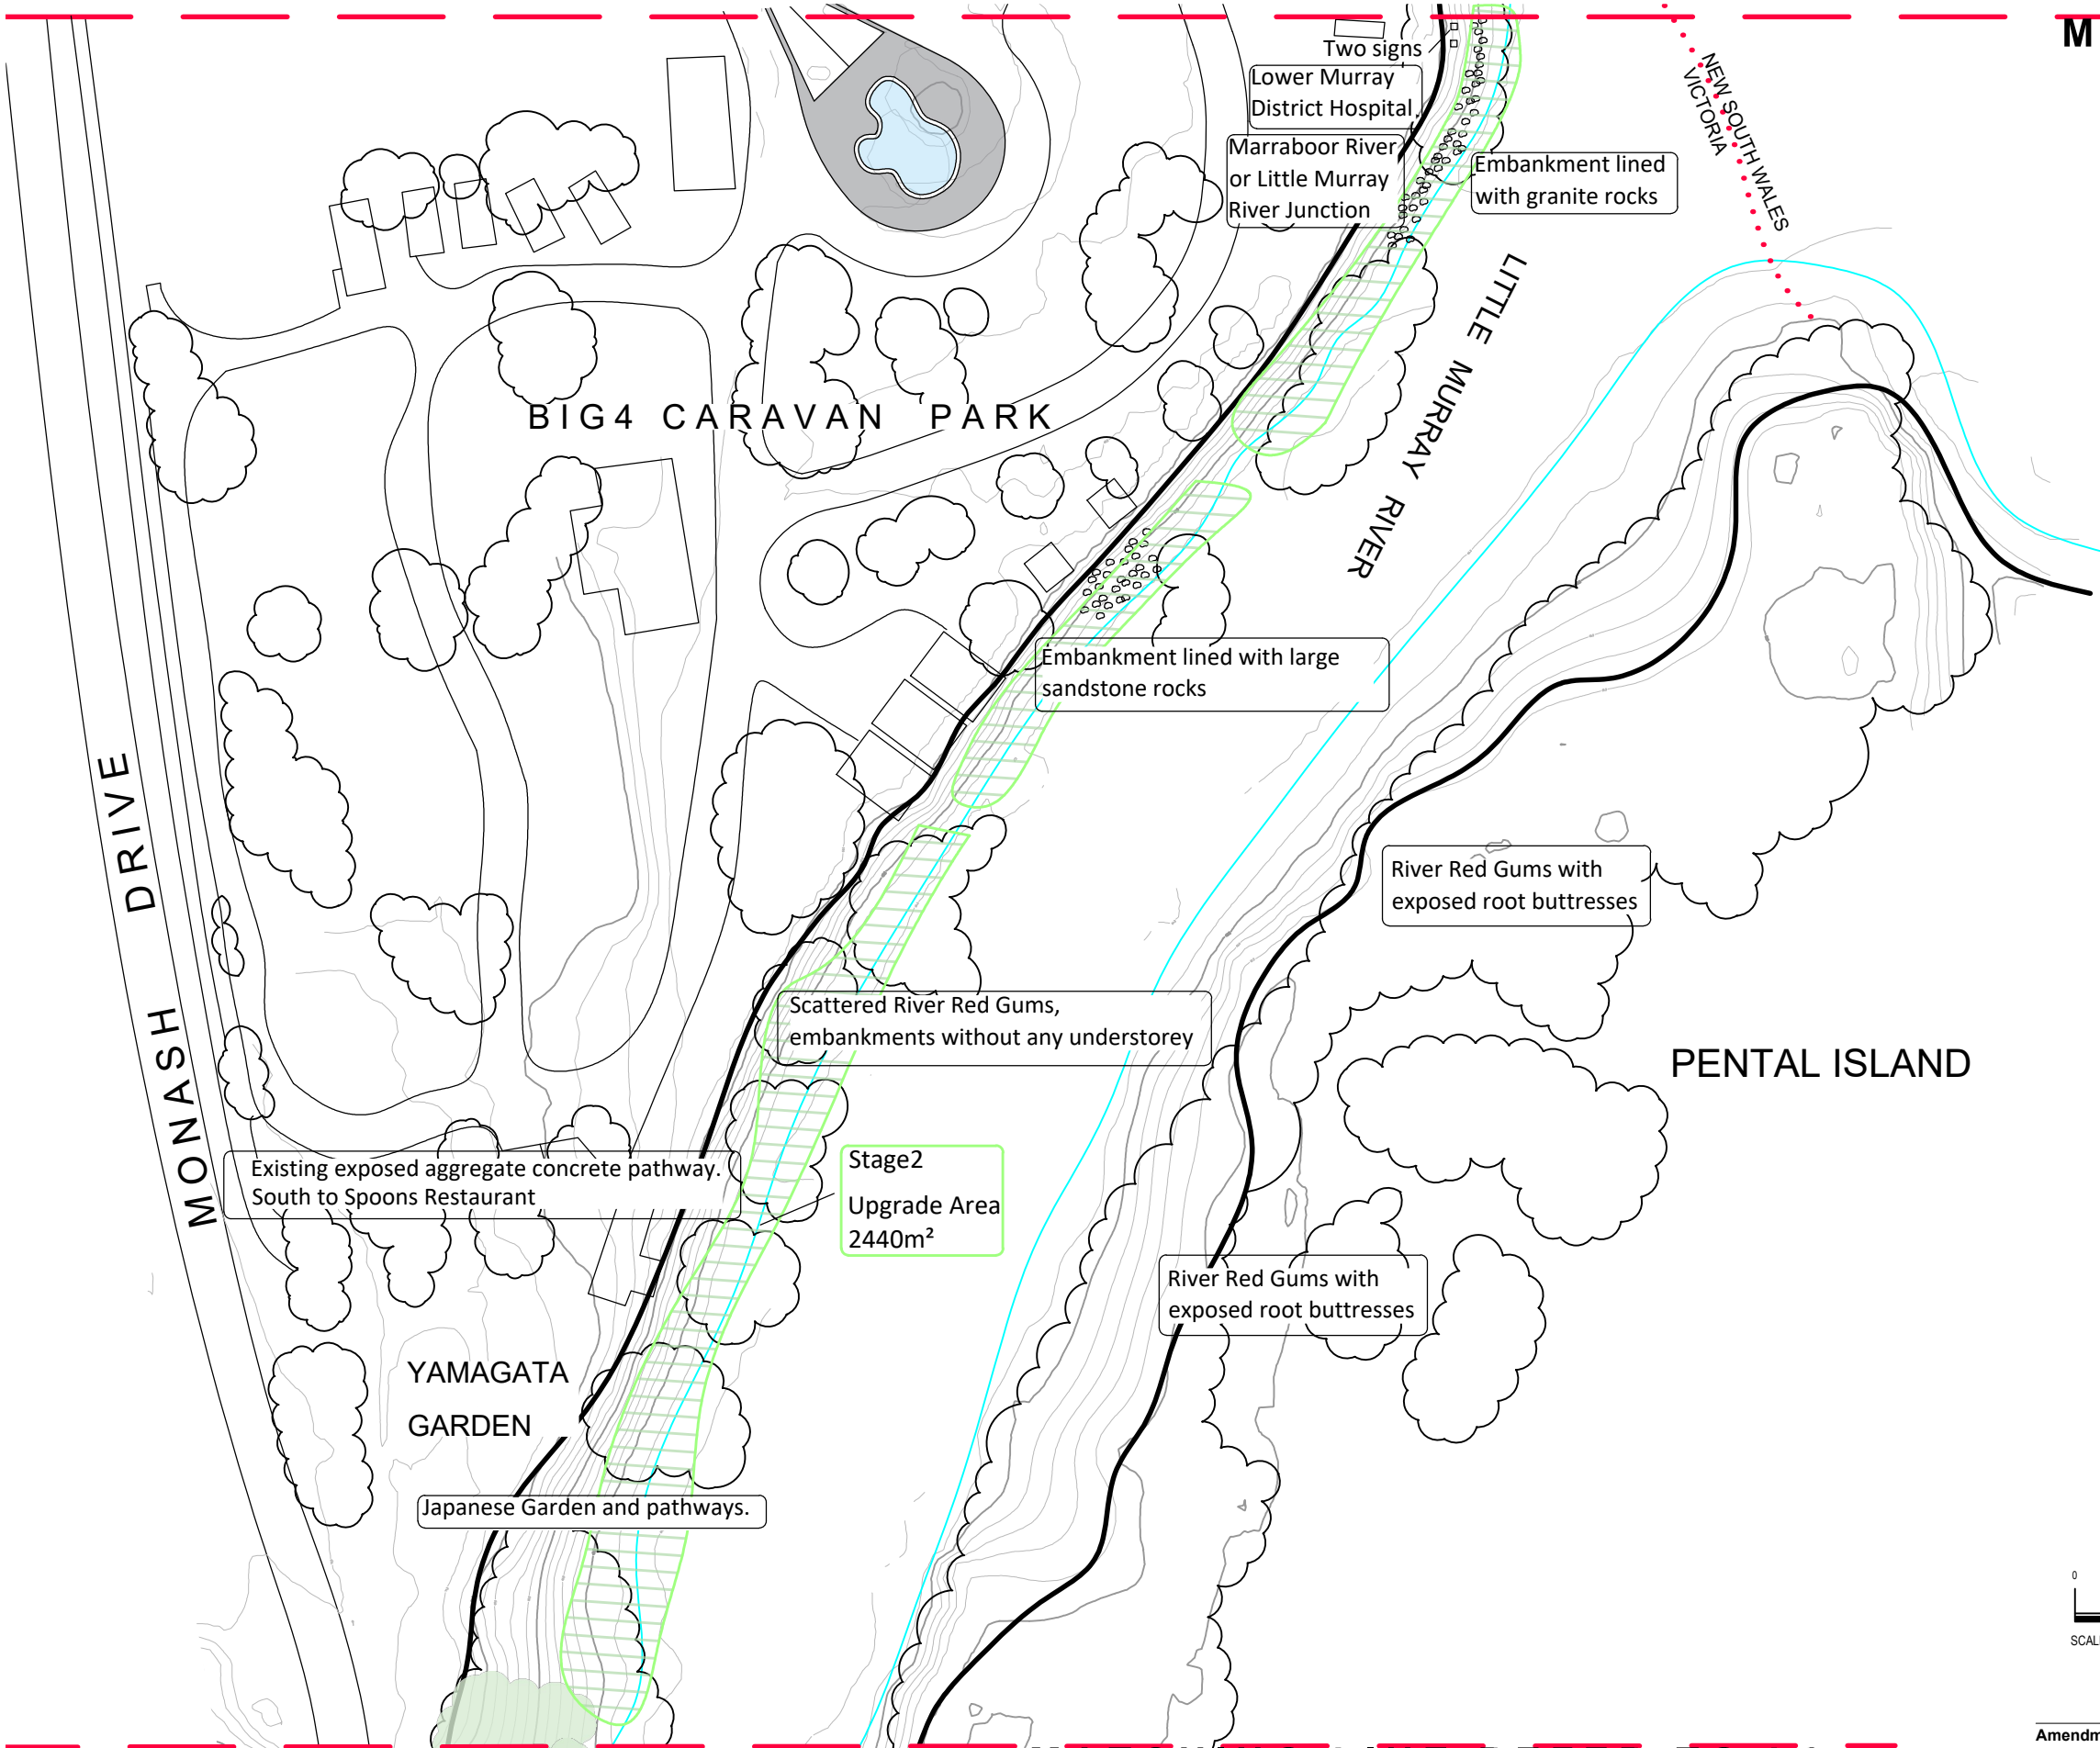

LEGEND

- EXISTING VEGETATION GROUP
- EXISTING GROUP OF WOODY WEEDS(DESERT ASH AND WEEPING WILLOWS)
- EXISTING CONTOUR LINES 0.5 METRE INTERVALS
- EXISTING ROAD OR TRACK
- TOP OF THE EXISTING EMBANKMENT AND WATER LINE AS AT JULY 2025
- EXISTING BUILDING
- EXISTING TRAIN TRACK
- EXISTING EARTHEN WALKING TRACK
- EXISTING 2.5 METRE WIDE EXPOSED AGGREGATE CONCRETE PATH
- PROPOSED REVEGETATION AREA STAGE 2
- PROPOSED REVEGETATION AREA


This drawing is the copyright of, and may not be reproduced or transmitted without prior consent of Michael Smith and Associates Landscape Architecture and Urban Design

MICHAEL SMITH AND ASSOCIATES
Landscape Architecture and Urban Design

In Association with
Practical Ecology
Austral Archaeology
Price Merrett- Consulting Engineers and Surveyors
Paoli Smith- Graphic Design and Signage

Office: 1st floor, 407 Whitehorse Road, Balwyn VIC 3103
Postal: 5 Jervis Street, Camberwell VIC 3124
Tel: 9830 0414
Fax: 9830 2555
Email: mike@msalandurb.com.au

Drawn: AL
Date: 12.09.25
Project No.25-028
Cad File:
Drawing No.: Sheet 2 of 10

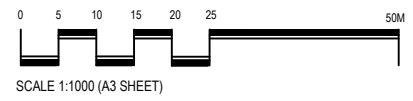

Amendments:


Print Issue:
02.10.25 - Sent to Anusha Samuel

Title: L2 Existing Conditions and Opportunities Plan

Client:

L2 EXISTING CONDITIONS AND OPPORTUNITIES PLAN
LITTLE MURRAY RIVER FRONTAGE REHABILITATION
SWAN HILL RURAL CITY COUNCIL


MATCHING LINE REFER TO L3

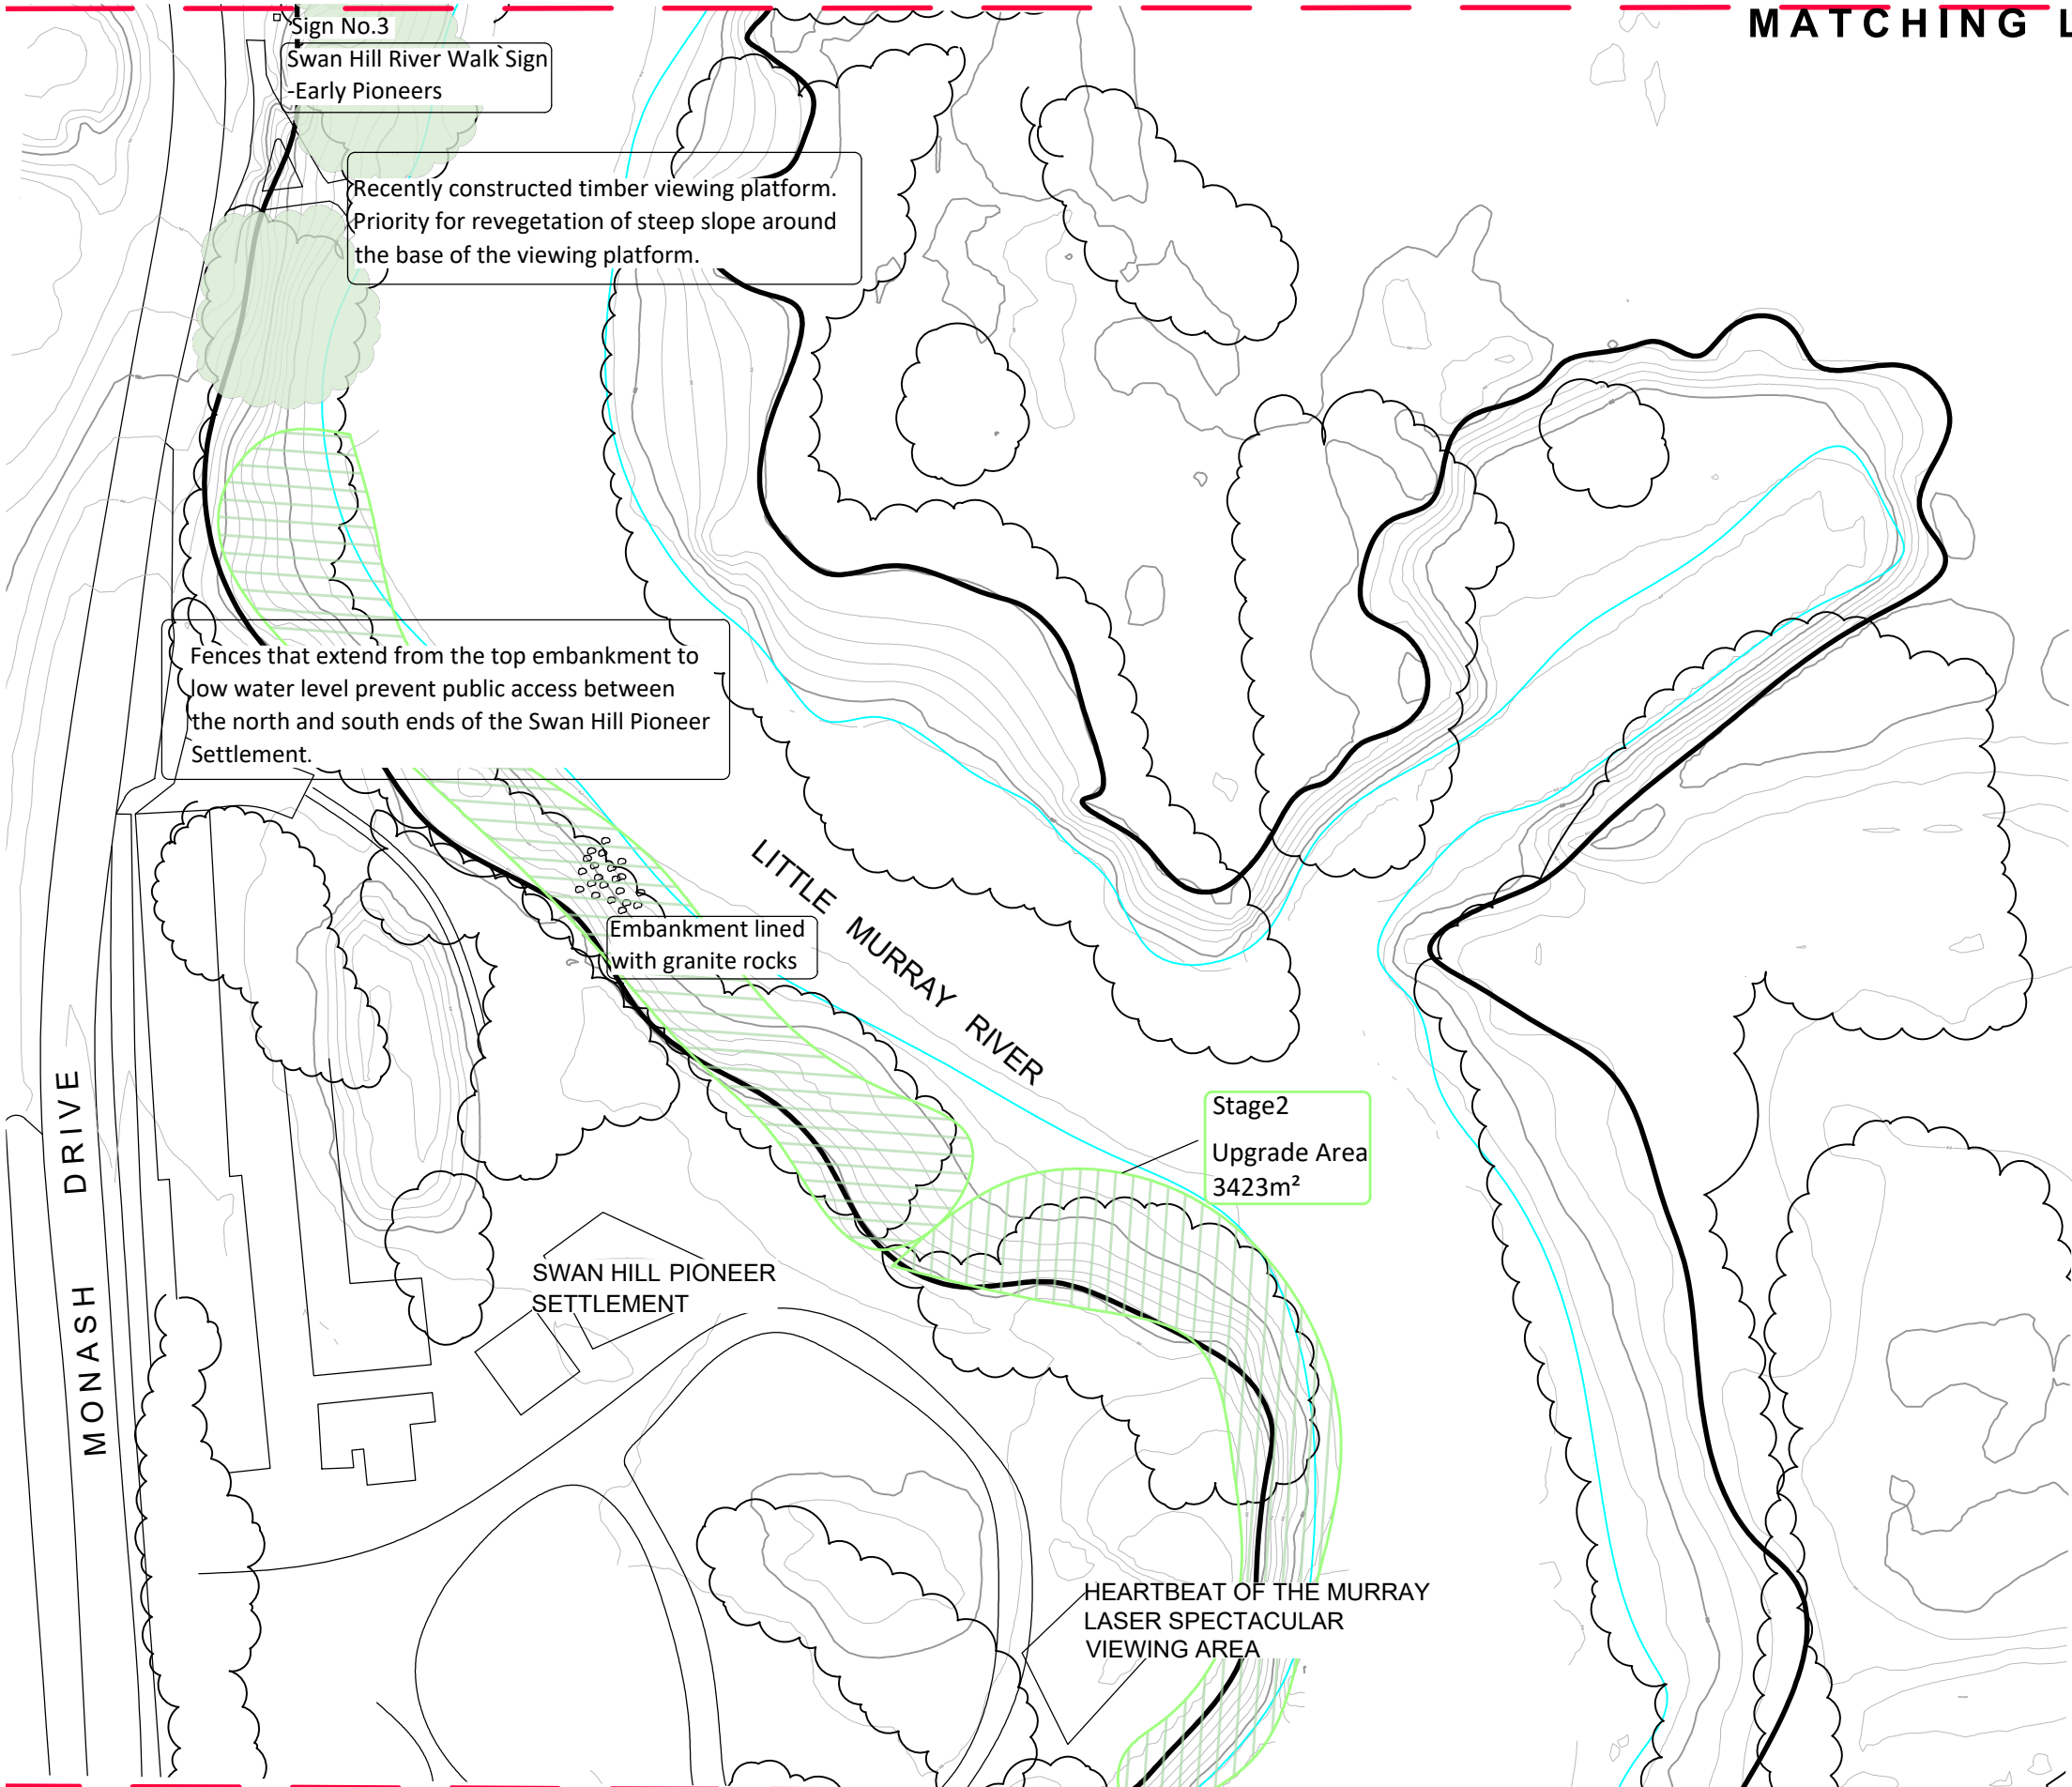

MATCHING LINE REFER TO L2

LEGEND

- EXISTING VEGETATION GROUP
- EXISTING GROUP OF WOODY WEEDS(DESERT ASH AND WEEPING WILLOWS)
- EXISTING CONTOUR LINES 0.5 METRE INTERVALS
- EXISTING ROAD OR TRACK
- TOP OF THE EXISTING EMBANKMENT AND WATER LINE AS AT JULY 2025
- EXISTING BUILDING
- EXISTING EARTHEN WALKING TRACK
- PROPOSED REVEGETATION AREA
- PROPOSED REVEGETATION AREA STAGE 2

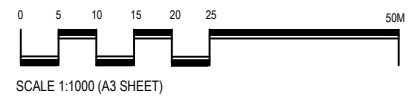

This drawing is the copyright of, and may not be reproduced or transmitted without prior consent of Michael Smith and Associates Landscape Architecture and Urban Design

MICHAEL SMITH AND ASSOCIATES
Landscape Architecture and Urban Design
In Association with
Practical Ecology
Austral Archaeology
Price Merrett- Consulting Engineers and Surveyors
Paoli Smith- Graphic Design and Signage

Office: 1st floor, 407 Whitehorse Road, Balwyn VIC 3103
Postal: 5 Jervis Street, Camberwell VIC 3124
Tel: 9830 0414
Fax: 9830 2555
Email: mike@msalandurb.com.au


Drawn: AL
Date: 12.09.25
Project No.25-028
Cad File:
Drawing No.: Sheet 3 of 10



Amendments:
Print Issue:
02.10.25 - Sent to Anusha Samuel
Title: L3 Existing Conditions and Opportunities Plan
Client:

MATCHING LINE REFER TO L4

L3 EXISTING CONDITIONS AND OPPORTUNITIES PLAN
LITTLE MURRAY RIVER FRONTAGE REHABILITATION
SWAN HILL RURAL CITY COUNCIL

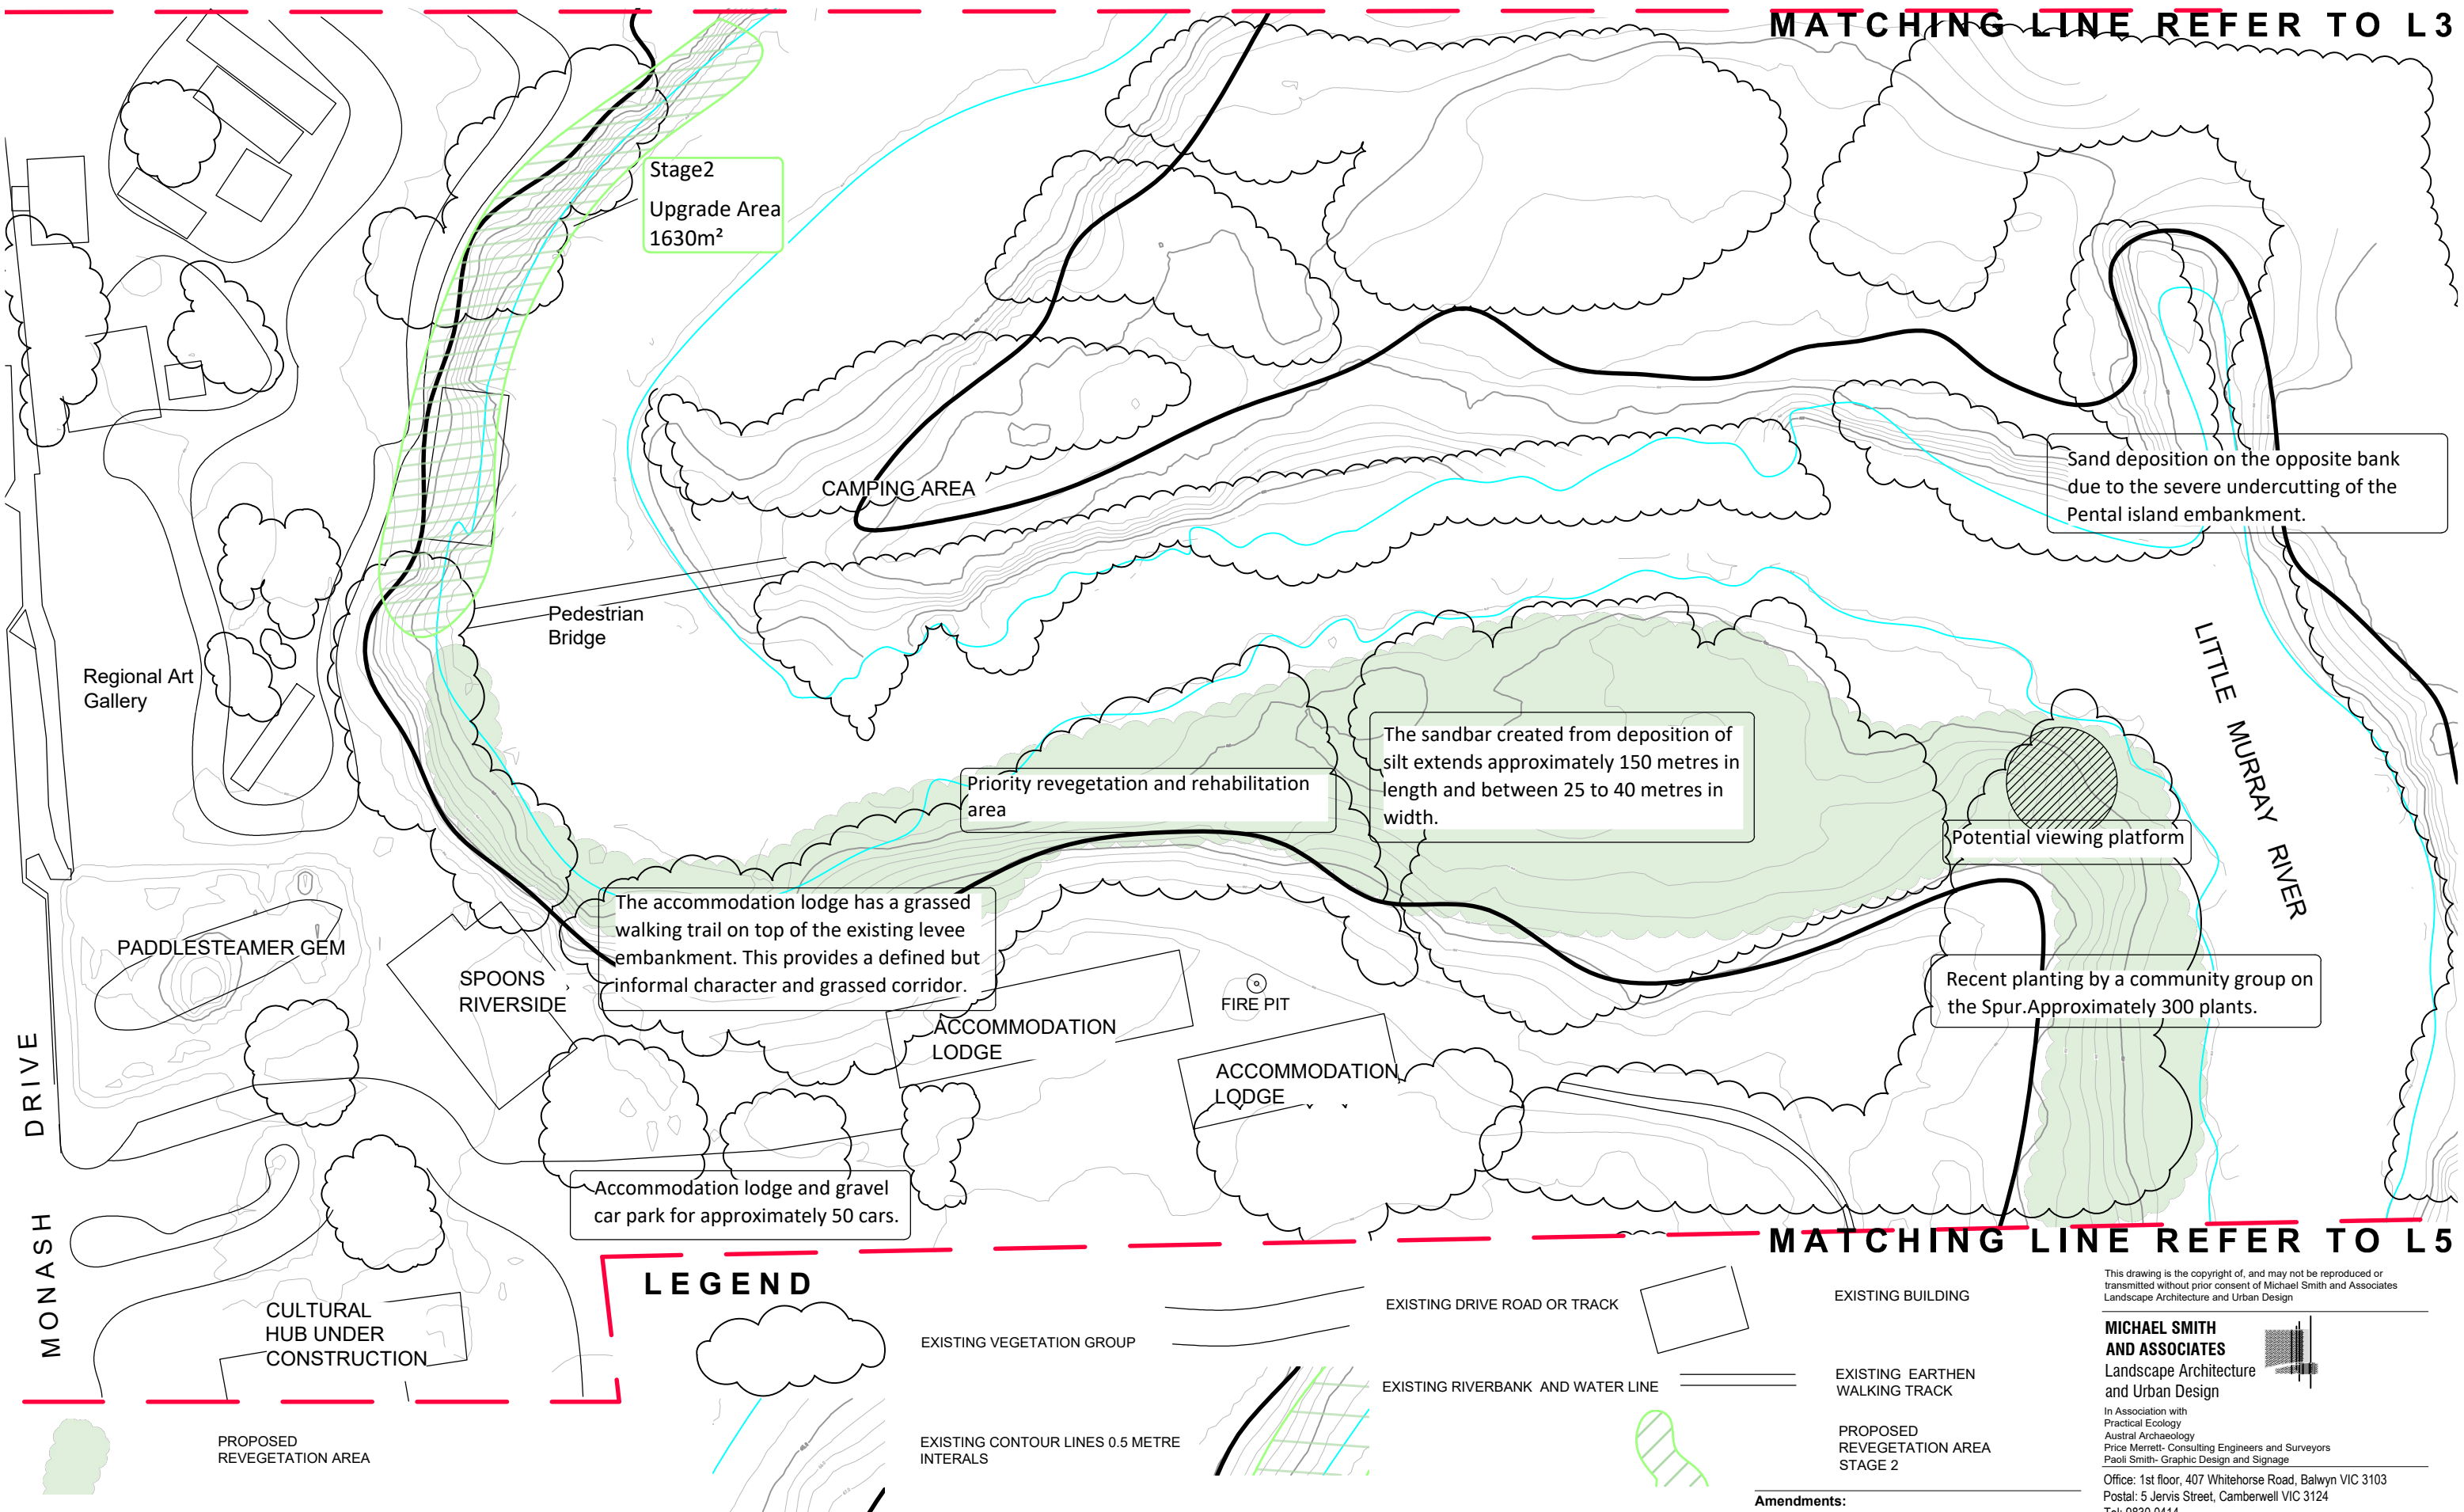

L4 EXISTING CONDITIONS AND OPPORTUNITIES PLAN
LITTLE MURRAY RIVER FRONTAGE REHABILITATION
SWAN HILL RURAL CITY COUNCIL

LEGEND



EXISTING VEGETATION GROUP

EXISTING CONTOUR LINES 0.5 METRE INTERVALS


EXISTING DRIVE ROAD OR TRACK

EXISTING RIVERBANK AND WATER LINE

EXISTING BUILDING

EXISTING EARTHEN WALKING TRACK

PROPOSED REVEGETATION AREA STAGE 2

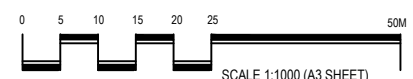

Amendments:

Print Issue:
02.10.25 - Sent to Anusha Samuel

Title: L4 Existing Conditions and Opportunities Plan

Client:

This drawing is the copyright of, and may not be reproduced or transmitted without prior consent of Michael Smith and Associates Landscape Architecture and Urban Design

MICHAEL SMITH AND ASSOCIATES
Landscape Architecture and Urban Design

In Association with
Practical Ecology
Austral Archaeology
Price Merrett- Consulting Engineers and Surveyors
Paoli Smith- Graphic Design and Signage

Office: 1st floor, 407 Whitehorse Road, Balwyn VIC 3103
Postal: 5 Jervis Street, Camberwell VIC 3124
Tel: 9830 0414
Fax: 9830 2555
Email: mike@msalandurb.com.au

Drawn: AL
Date: 12.09.25
Project No.25-028
Cad File:
Drawing No.: Sheet 4 of 10






MATCHING LINE REFER TO L4

LEGEND

- EXISTING VEGETATION GROUP
- EXISTING GROUP OF WOODY WEEDS(DESERT ASH AND WEEPING WILLOWS)
- EXISTING CONTOUR LINES 0.5 METRE INTERVALS
- EXISTING ROAD OR TRACK
- TOP OF THE EXISTING EMBANKMENT AND WATER LINE AS AT JULY 2025
- EXISTING BUILDING
- EXISTING EARTHEN WALKING TRACK
- PROPOSED REVEGETATION AREA
- PROPOSED REVEGETATION AREA STAGE 2

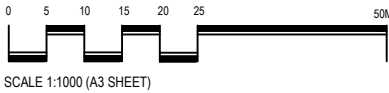

This drawing is the copyright of, and may not be reproduced or transmitted without prior consent of Michael Smith and Associates Landscape Architecture and Urban Design

MICHAEL SMITH AND ASSOCIATES
Landscape Architecture and Urban Design

In Association with
Practical Ecology
Austral Archaeology
Price Merrett- Consulting Engineers and Surveyors
Paoli Smith- Graphic Design and Signage

Office: 1st floor, 407 Whitehorse Road, Balwyn VIC 3103
Postal: 5 Jervis Street, Camberwell VIC 3124
Tel: 9830 0414
Fax: 9830 2555
Email: mike@msalandurb.com.au

Drawn: AL
Date: 12.09.25
Project No.25-028
Cad File:
Drawing No.: Sheet 5 of 10



MATCHING LINE REFER TO L6

Amendments:

Print Issue:
02.10.25 - Sent to Anusha Samuel

Title: L5 Existing Conditions and Opportunities Plan

Client:



MATCHING LINE REFER TO L5

LEGEND

- EXISTING VEGETATION GROUP
- EXISTING GROUP OF WOODY WEEDS(DESERT ASH AND WEEPING WILLOWS)
- EXISTING CONTOUR LINES 0.5 METRE INTERVALS
- EXISTING ROAD OR TRACK
- TOP OF THE EXISTING EMBANKMENT AND WATER LINE AS AT JULY 2025
- EXISTING BUILDING
- EXISTING EARTHEN WALKING TRACK
- PROPOSED REVEGETATION AREA

MATCHING LINE REFER TO L7

L6 EXISTING CONDITIONS AND OPPORTUNITIES PLAN
LITTLE MURRAY RIVER FRONTAGE REHABILITATION
SWAN HILL RURAL CITY COUNCIL

This drawing is the copyright of, and may not be reproduced or transmitted without prior consent of Michael Smith and Associates Landscape Architecture and Urban Design

MICHAEL SMITH AND ASSOCIATES
Landscape Architecture and Urban Design
In Association with
Practical Ecology
Austral Archaeology
Price Merrett- Consulting Engineers and Surveyors
Paoli Smith- Graphic Design and Signage

Office: 1st floor, 407 Whitehorse Road, Balwyn VIC 3103
Postal: 5 Jervis Street, Camberwell VIC 3124
Tel: 9830 0414
Fax: 9830 2555
Email: mike@msalandurb.com.au

Drawn: AL
Date: 12.09.25
Project No.25-028
Cad File:
Drawing No.: Sheet 6 of 10


0 5 10 15 20 25 50M
SCALE 1:1000 (A3 SHEET)

Amendments:

Print Issue:
02.10.25 - Sent to Anusha Samuel

Title: L6 Existing Conditions and Opportunities Plan


Client:

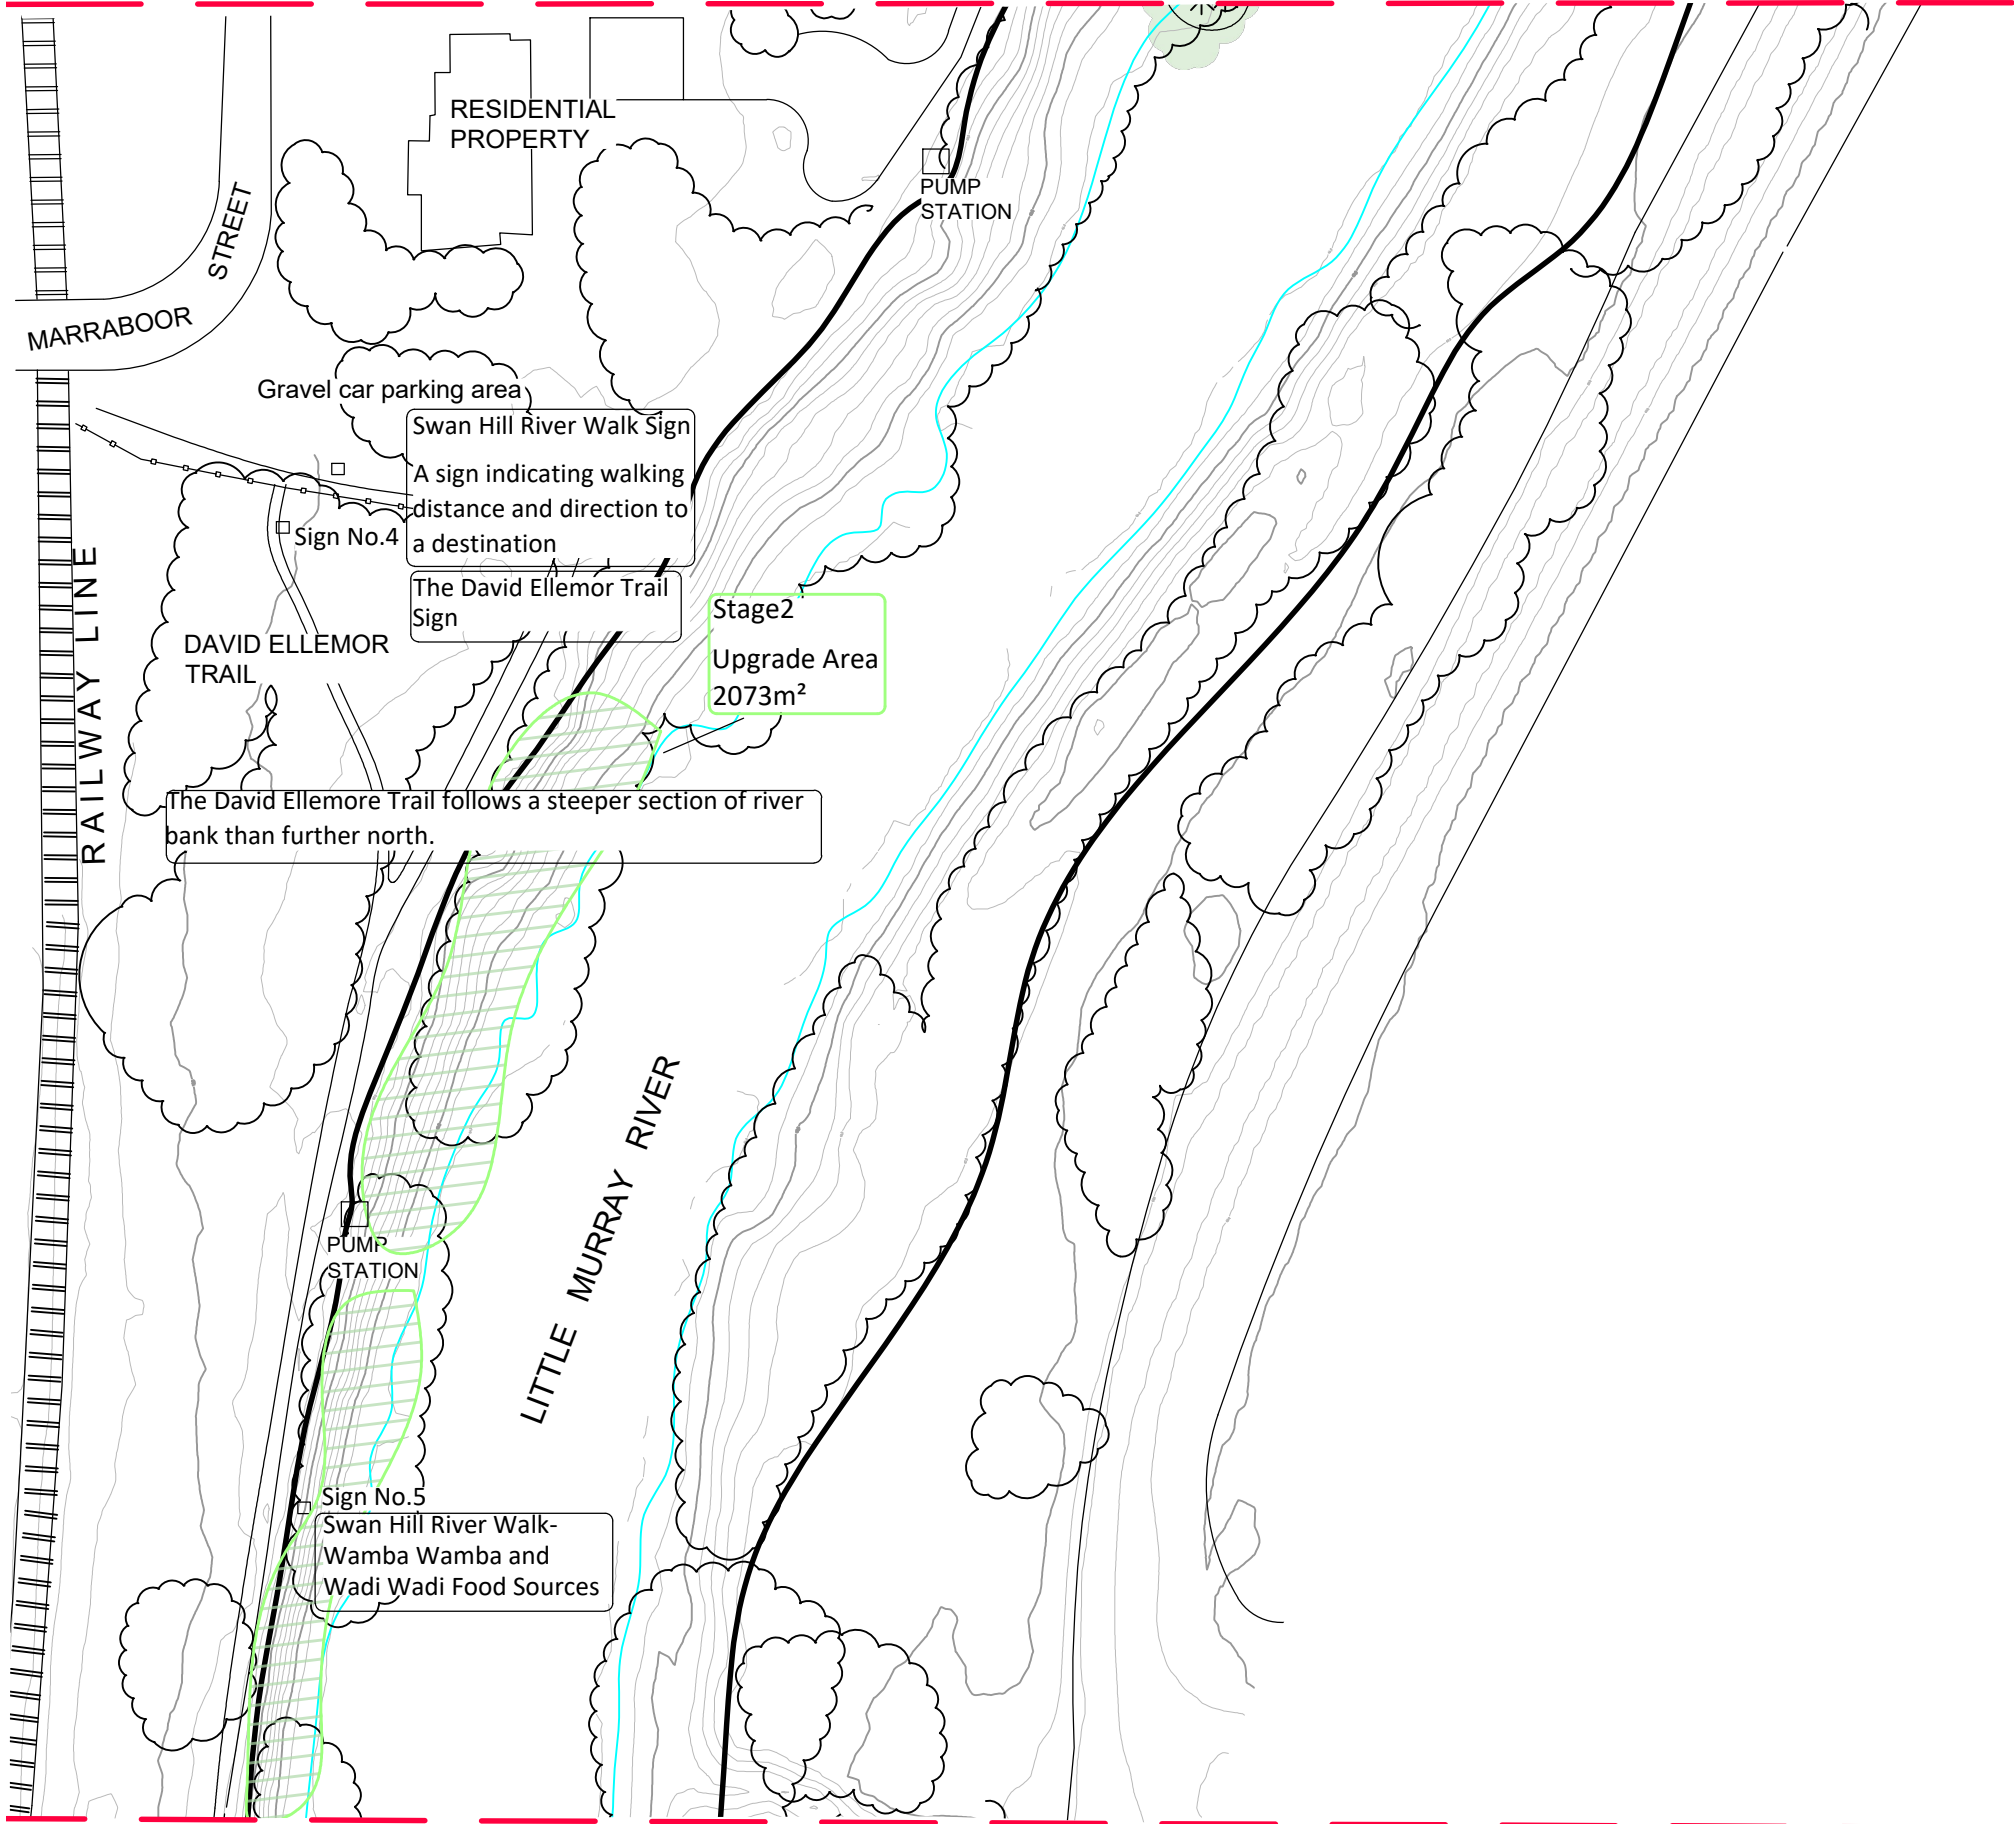

MATCHING LINE REFER TO L6

LEGEND

- EXISTING VEGETATION GROUP
- EXISTING CONTOUR LINES 0.5 METRE INTERVALS
- EXISTING ROAD OR TRACK
- TOP OF THE EXISTING EMBANKMENT AND WATER LINE AS AT JULY 2025
- EXISTING BUILDING
- EXISTING TRAIN TRACK
- EXISTING FENCE
- EXISTING EARTHEN WALKING TRACK
- PROPOSED REVEGETATION AREA STAGE 2
- EXISTING INTERPRETIVE SIGN LOCATION

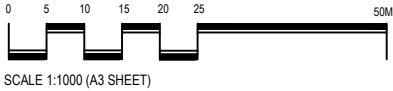

This drawing is the copyright of, and may not be reproduced or transmitted without prior consent of Michael Smith and Associates Landscape Architecture and Urban Design

MICHAEL SMITH AND ASSOCIATES
Landscape Architecture and Urban Design

In Association with
Practical Ecology
Austral Archaeology
Price Merrett- Consulting Engineers and Surveyors
Paoli Smith- Graphic Design and Signage

Office: 1st floor, 407 Whitehorse Road, Balwyn VIC 3103
Postal: 5 Jarvis Street, Camberwell VIC 3124
Tel: 9830 0414
Fax: 9830 2555
Email: mike@msalandurb.com.au

Drawn: AL
Date: 12.09.25
Project No.25-028
Cad File:
Drawing No.: Sheet 7 of 10



MATCHING LINE REFER TO L8


L7 EXISTING CONDITIONS AND OPPORTUNITIES PLAN
LITTLE MURRAY RIVER FRONTAGE REHABILITATION
SWAN HILL RURAL CITY COUNCIL

Amendments:

Print Issue:
02.10.25 - Sent to Anusha Samuel

Title: L7 Existing Conditions and Opportunities Plan

Client:

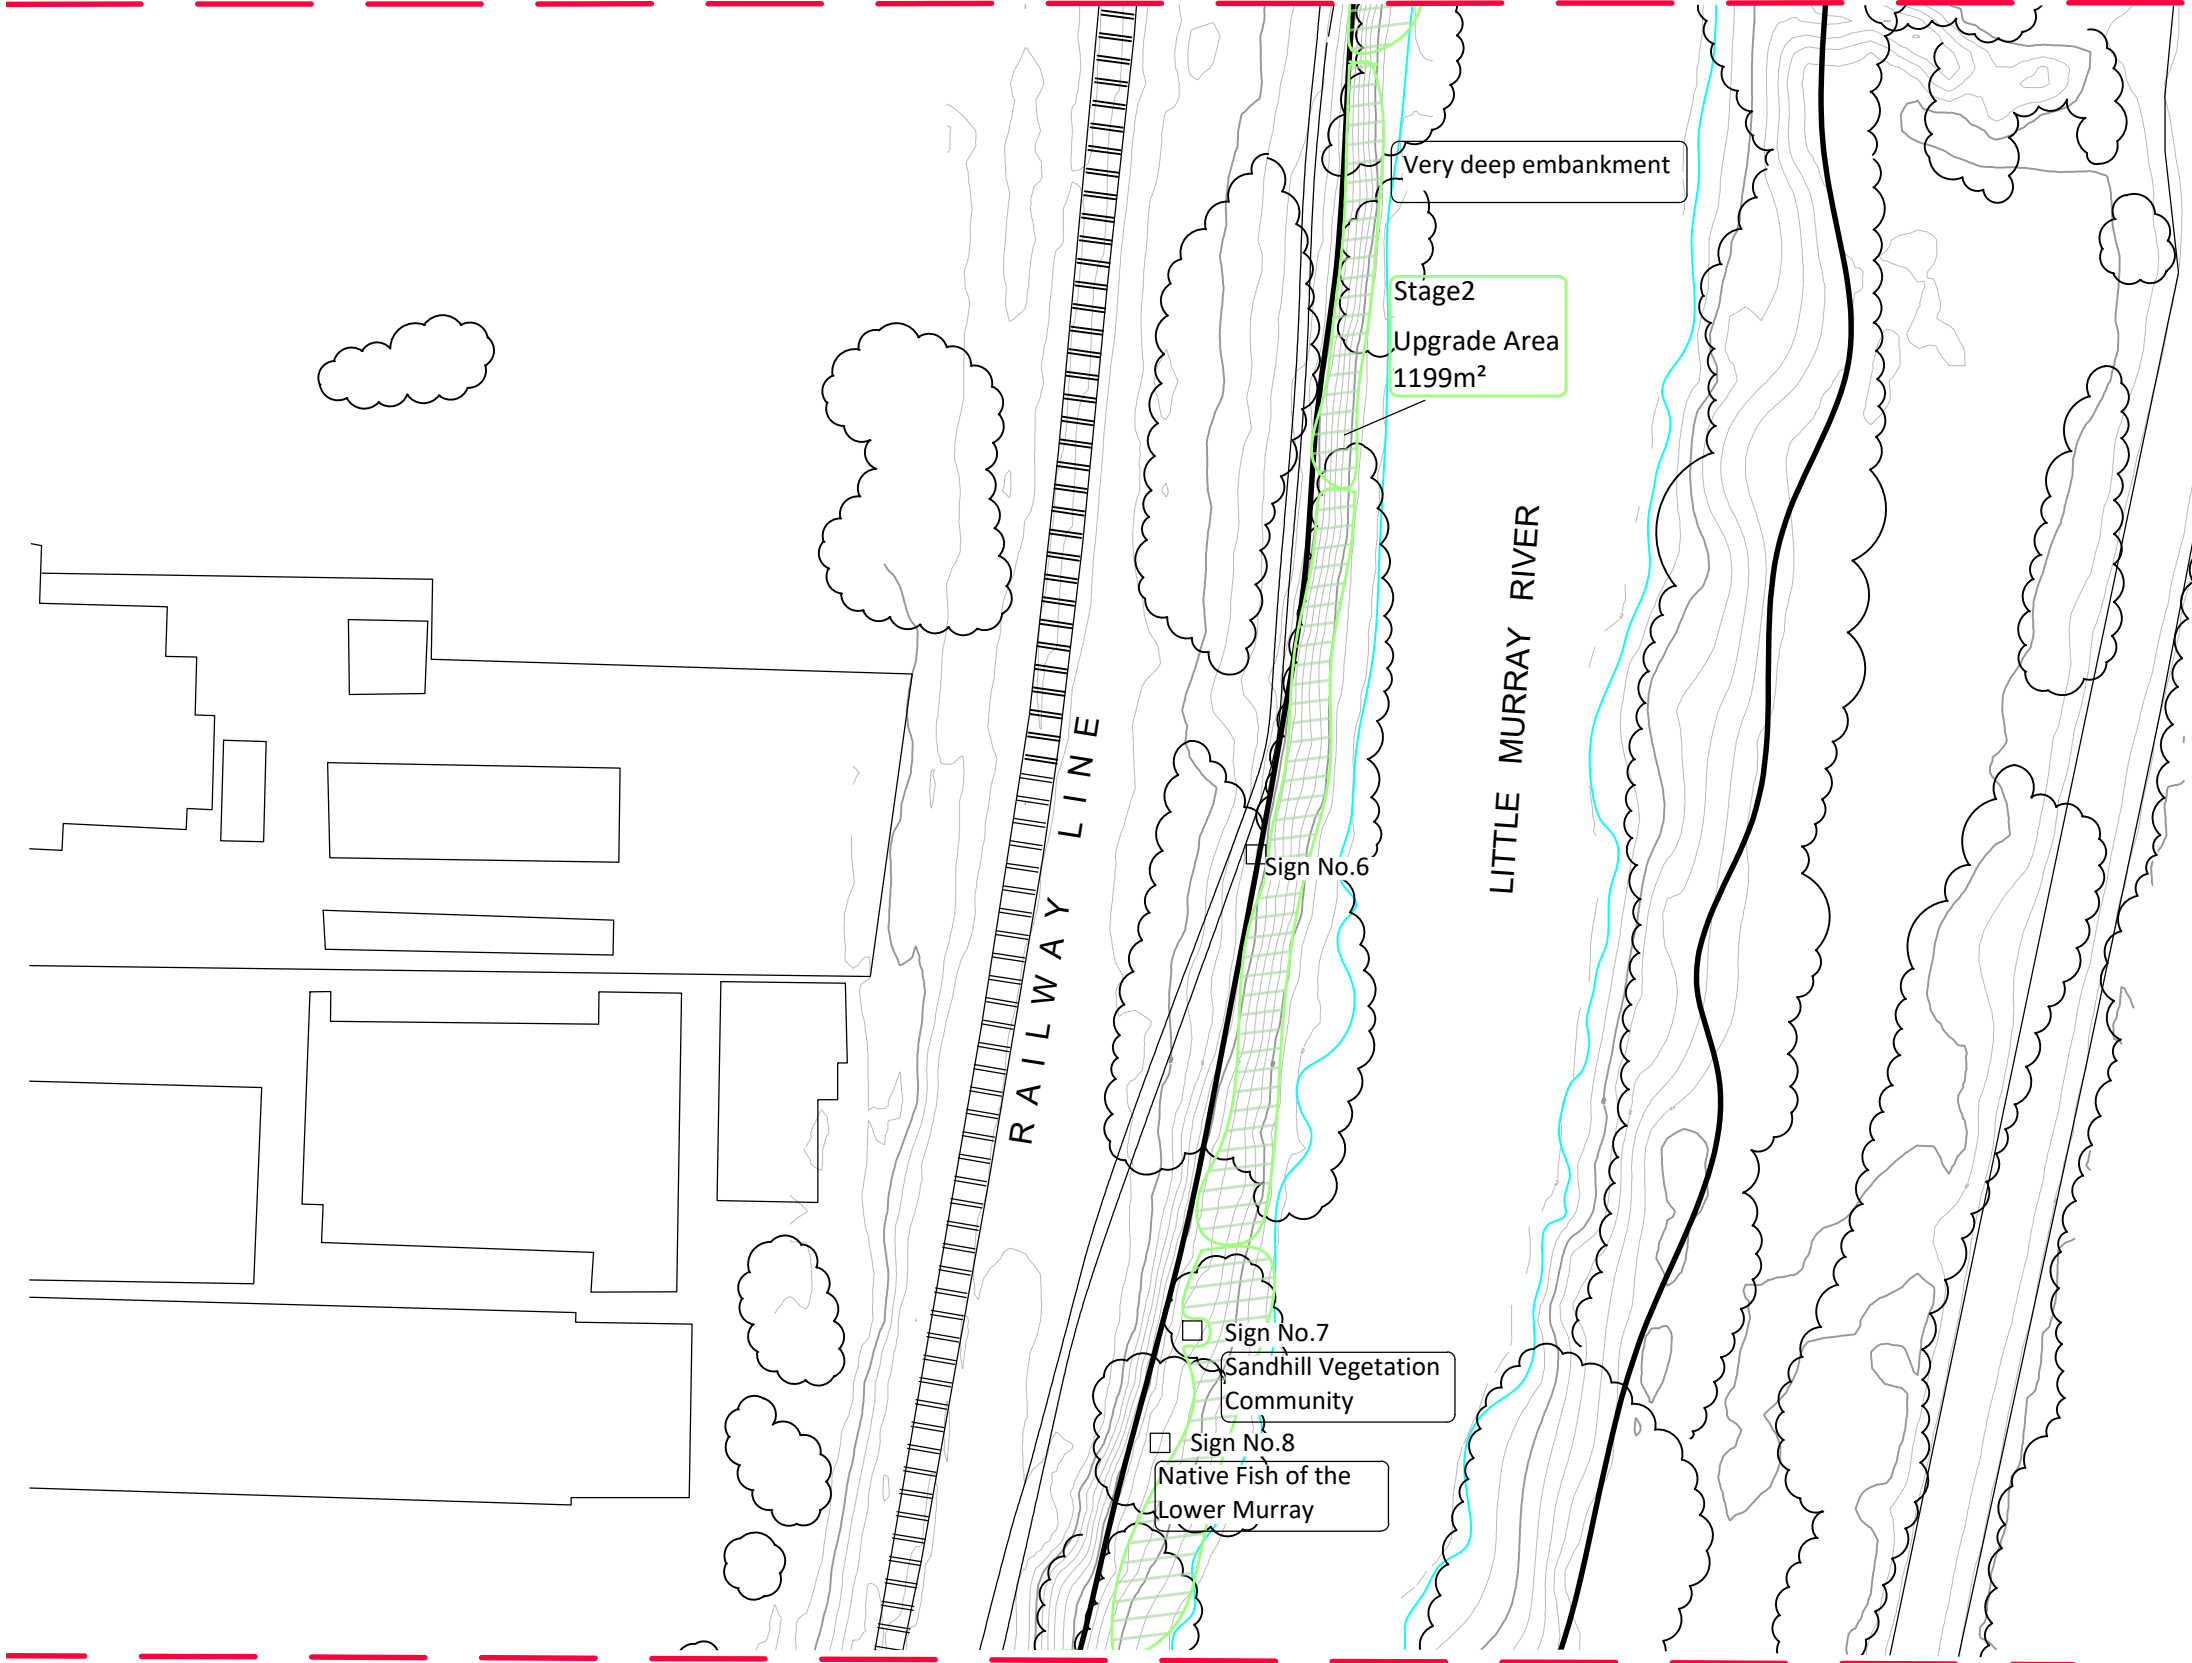


MATCHING LINE REFER TO L7

LEGEND




EXISTING VEGETATION GROUP

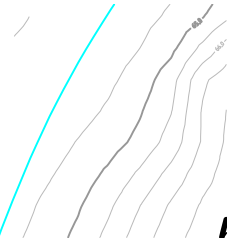


EXISTING CONTOUR LINES 0.5 METRE INTERVALS



EXISTING ROAD OR TRACK

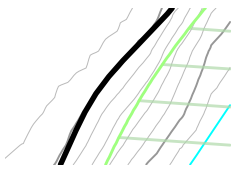

TOP OF THE EXISTING EMBANKMENT AND WATER LINE AS AT JULY 2025

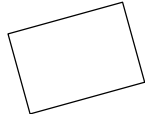


EXISTING BUILDING




EXISTING TRAIN TRACK



EXISTING EARTHEN WALKING TRACK

 

EXISTING 2.5 METRE WIDE EXPOSED AGGREGATE CONCRETE PATH

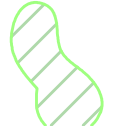


PROPOSED REVEGETATION AREA STAGE 2



EXISTING INTERPRETIVE SIGN LOCATION

MATCHING LINE REFER TO L9

L8 EXISTING CONDITIONS AND OPPORTUNITIES PLAN
LITTLE MURRAY RIVER FRONTAGE REHABILITATION
SWAN HILL RURAL CITY COUNCIL

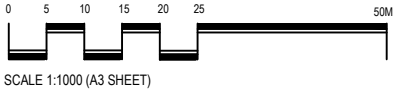

Amendments:

Print Issue:
02.10.25 - Sent to Anusha Samuel

Title: L8 Existing Conditions and Opportunities Plan
Client:

This drawing is the copyright of, and may not be reproduced or transmitted without prior consent of Michael Smith and Associates Landscape Architecture and Urban Design


MICHAEL SMITH AND ASSOCIATES
Landscape Architecture and Urban Design

In Association with
Practical Ecology
Austral Archaeology
Price Merrett- Consulting Engineers and Surveyors
Paoli Smith- Graphic Design and Signage

Office: 1st floor, 407 Whitehorse Road, Balwyn VIC 3103
Postal: 5 Jervis Street, Camberwell VIC 3124
Tel: 9830 0414
Fax: 9830 2555
Email: mike@msalandurb.com.au






Drawn: AL
Date: 12.09.25
Project No.25-028
Cad File:
Drawing No.: Sheet 8 of 10



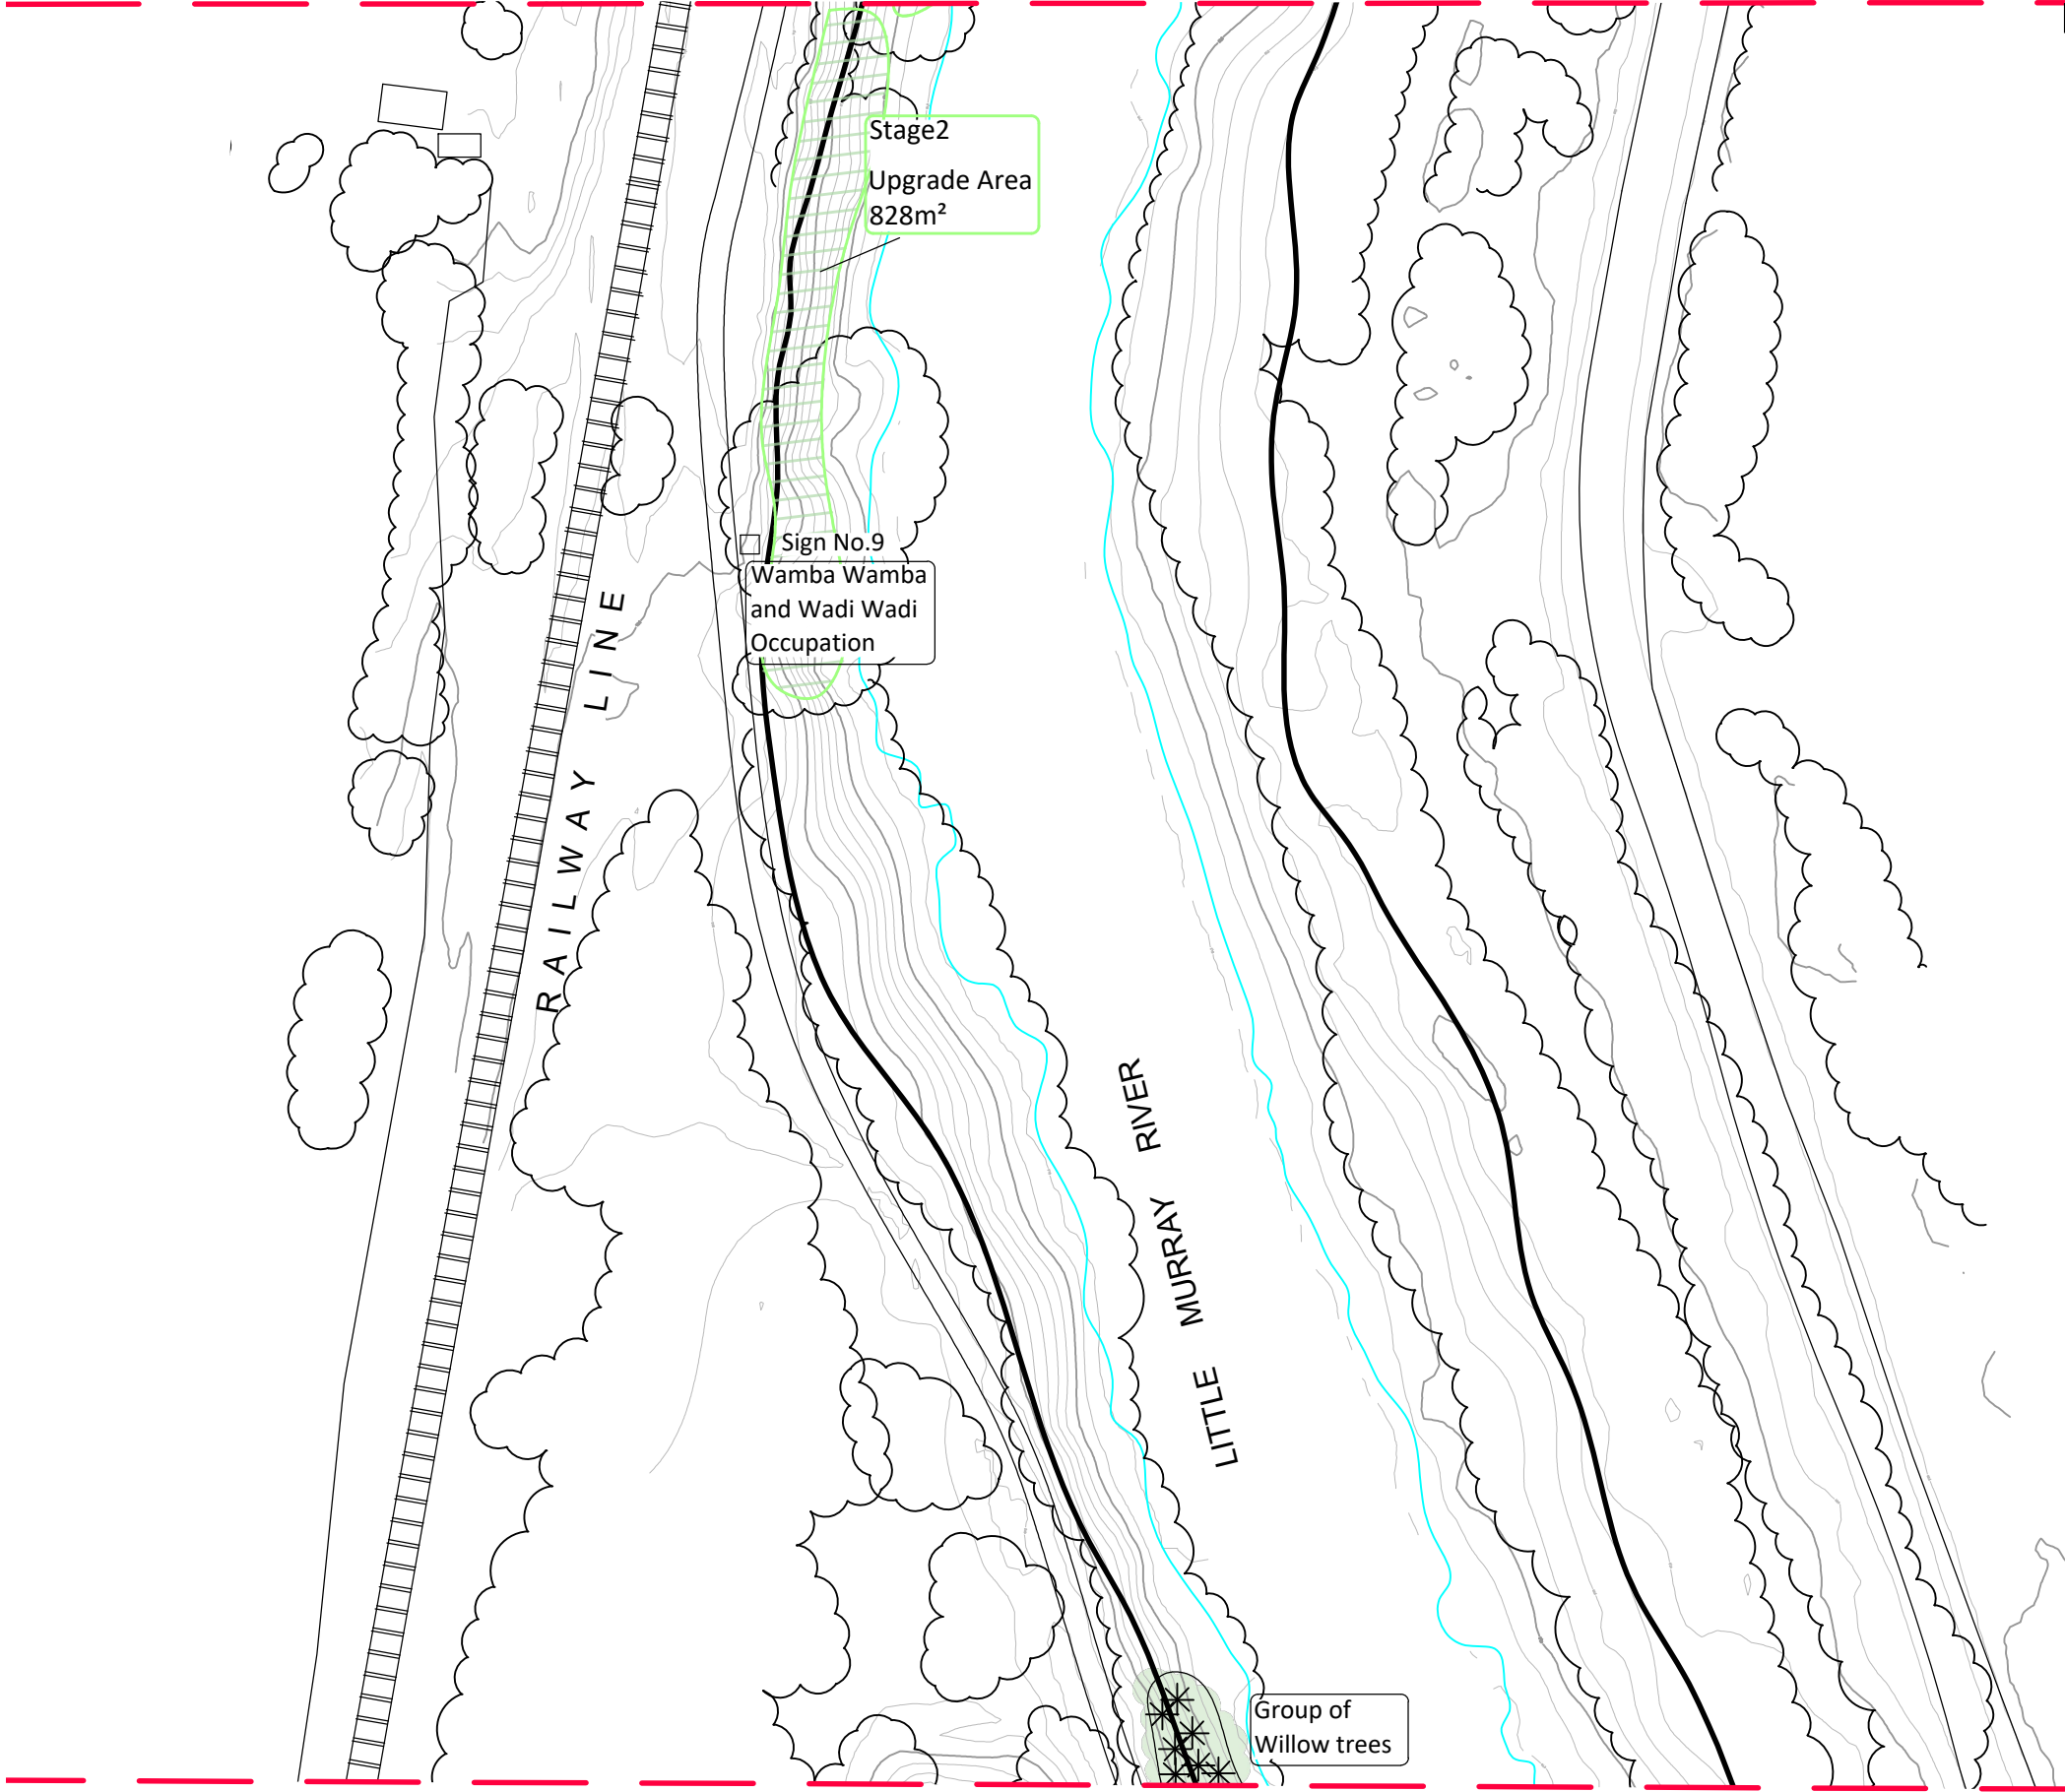


MATCHING LINE REFER TO L8

LEGEND

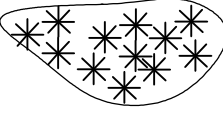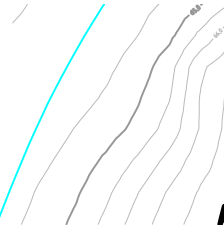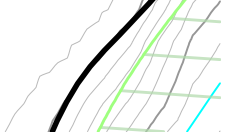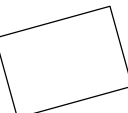 -  EXISTING VEGETATION GROUP
-  EXISTING GROUP OF WOODY WEEDS(DESERT ASH AND WEEPING WILLOWS)
-  EXISTING CONTOUR LINES 0.5 METRE INTERVALS
-  EXISTING ROAD OR TRACK
-  TOP OF THE EXISTING EMBANKMENT AND WATER LINE AS AT JULY 2025
-  EXISTING BUILDING
-  EXISTING TRAIN TRACK
-  EXISTING EARTHEN WALKING TRACK
-  EXISTING 2.5 METRE WIDE EXPOSED AGGREGATE CONCRETE PATH
-  PROPOSED REVEGETATION AREA STAGE 2
-  PROPOSED REVEGETATION AREA

MATCHING LINE REFER TO L10

L9 EXISTING CONDITIONS AND OPPORTUNITIES PLAN
LITTLE MURRAY RIVER FRONTAGE REHABILITATION
SWAN HILL RURAL CITY COUNCIL

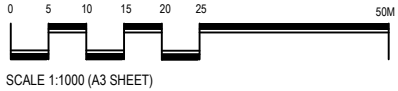

Amendments:

Print Issue:
02.10.25 - Sent to Anusha Samuel

Title: L9 Existing Conditions and Opportunities Plan

Client:

This drawing is the copyright of, and may not be reproduced or transmitted without prior consent of Michael Smith and Associates Landscape Architecture and Urban Design


MICHAEL SMITH
AND ASSOCIATES
Landscape Architecture
and Urban Design

In Association with
Practical Ecology
Austral Archaeology
Price Merrett- Consulting Engineers and Surveyors
Paoli Smith- Graphic Design and Signage

Office: 1st floor, 407 Whitehorse Road, Balwyn VIC 3103
Postal: 5 Jervis Street, Camberwell VIC 3124
Tel: 9830 0414
Fax: 9830 2555
Email: mike@msalandurb.com.au

Drawn: AL
Date: 12.09.25
Project No.25-028
Cad File:
Drawing No.: Sheet 9 of 10




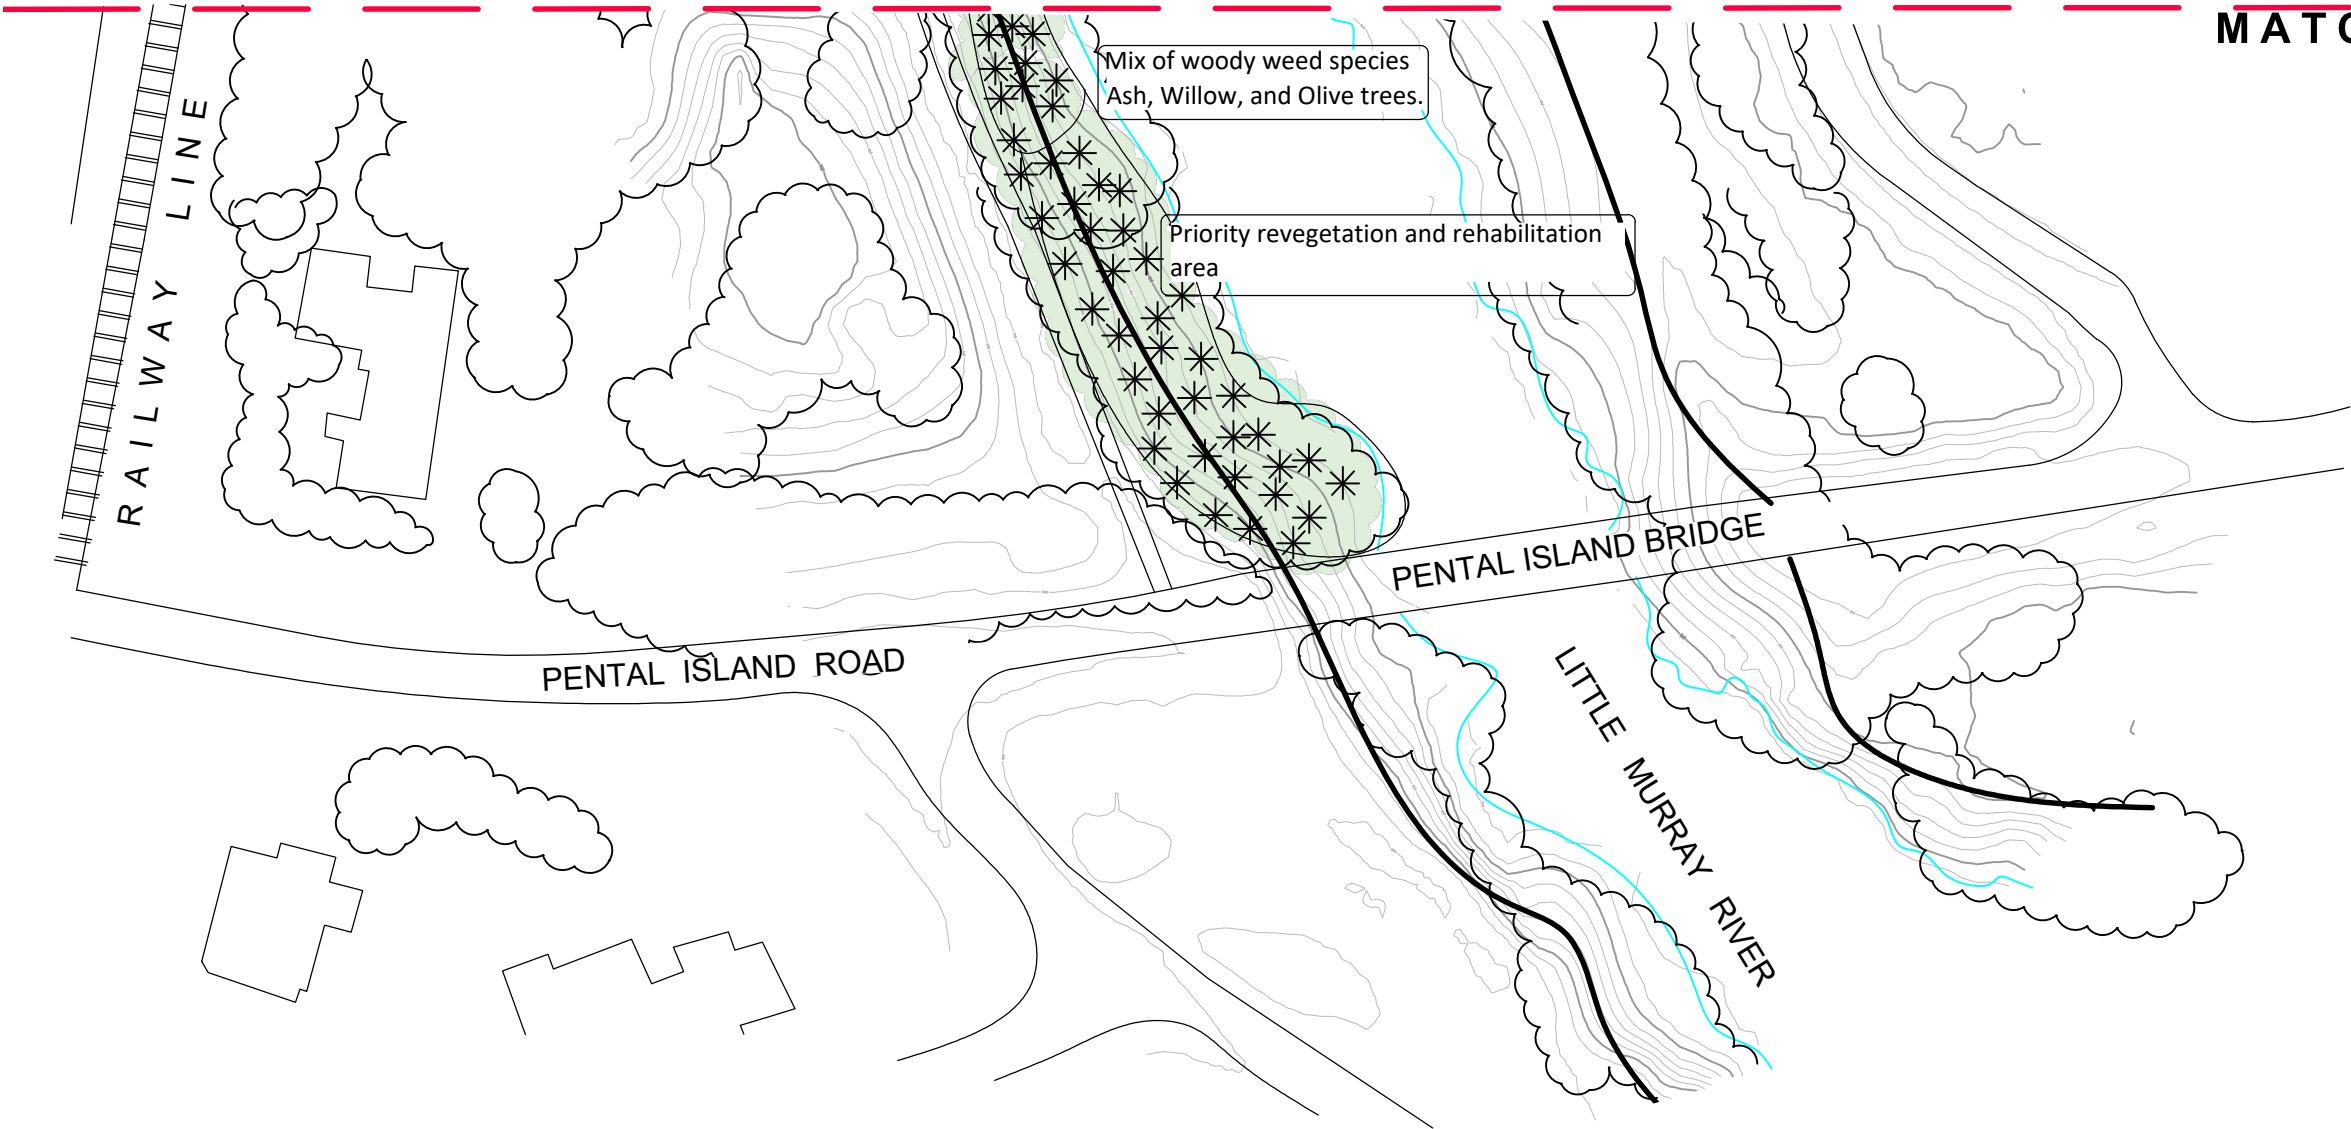

LEGEND

- EXISTING VEGETATION GROUP
- EXISTING GROUP OF WOODY WEEDS(DESERT ASH AND WEeping WILLOWS)
- EXISTING CONTOUR LINES 0.5 METRE INTERVALS
- EXISTING ROAD OR TRACK
- TOP OF THE EXISTING EMBANKMENT AND WATER LINE AS AT JULY 2025
- EXISTING BUILDING
- EXISTING TRAIN TRACK
- EXISTING EARTHEN WALKING TRACK
- EXISTING 2.5 METRE WIDE EXPOSED AGGREGATE CONCRETE PATH
- PROPOSED REVEGETATION AREA

L10 EXISTING CONDITIONS AND OPPORTUNITIES PLAN
LITTLE MURRAY RIVER FRONTAGE REHABILITATION
SWAN HILL RURAL CITY COUNCIL

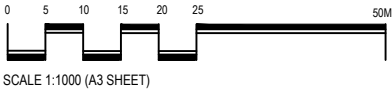

Amendments:

Print Issue:
02.10.25 - Sent to Anusha Samuel

Title: L10 Existing Conditions and Opportunities Plan
Client:

This drawing is the copyright of, and may not be reproduced or transmitted without prior consent of Michael Smith and Associates Landscape Architecture and Urban Design

MICHAEL SMITH
AND ASSOCIATES
Landscape Architecture
and Urban Design

In Association with
Practical Ecology
Austral Archaeology
Price Merrett- Consulting Engineers and Surveyors
Paoli Smith- Graphic Design and Signage

Office: 1st floor, 407 Whitehorse Road, Balwyn VIC 3103
Postal: 5 Jarvis Street, Camberwell VIC 3124
Tel: 9830 0414
Fax: 9830 2555
Email: mike@msalandurb.com.au

Drawn: AL
Date: 12.09.25
Project No.25-028
Cad File:
Drawing No.: Sheet 10 of 10

