

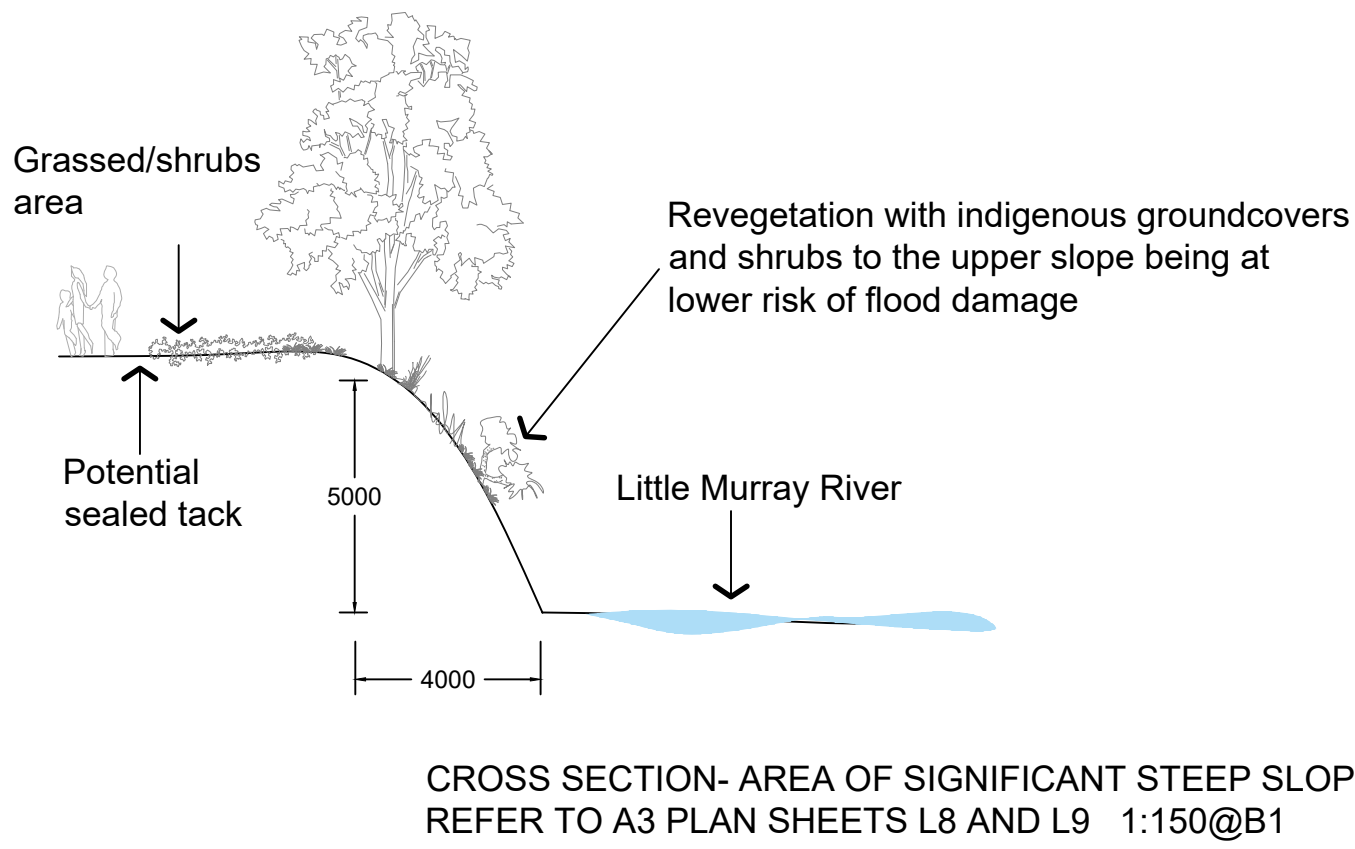


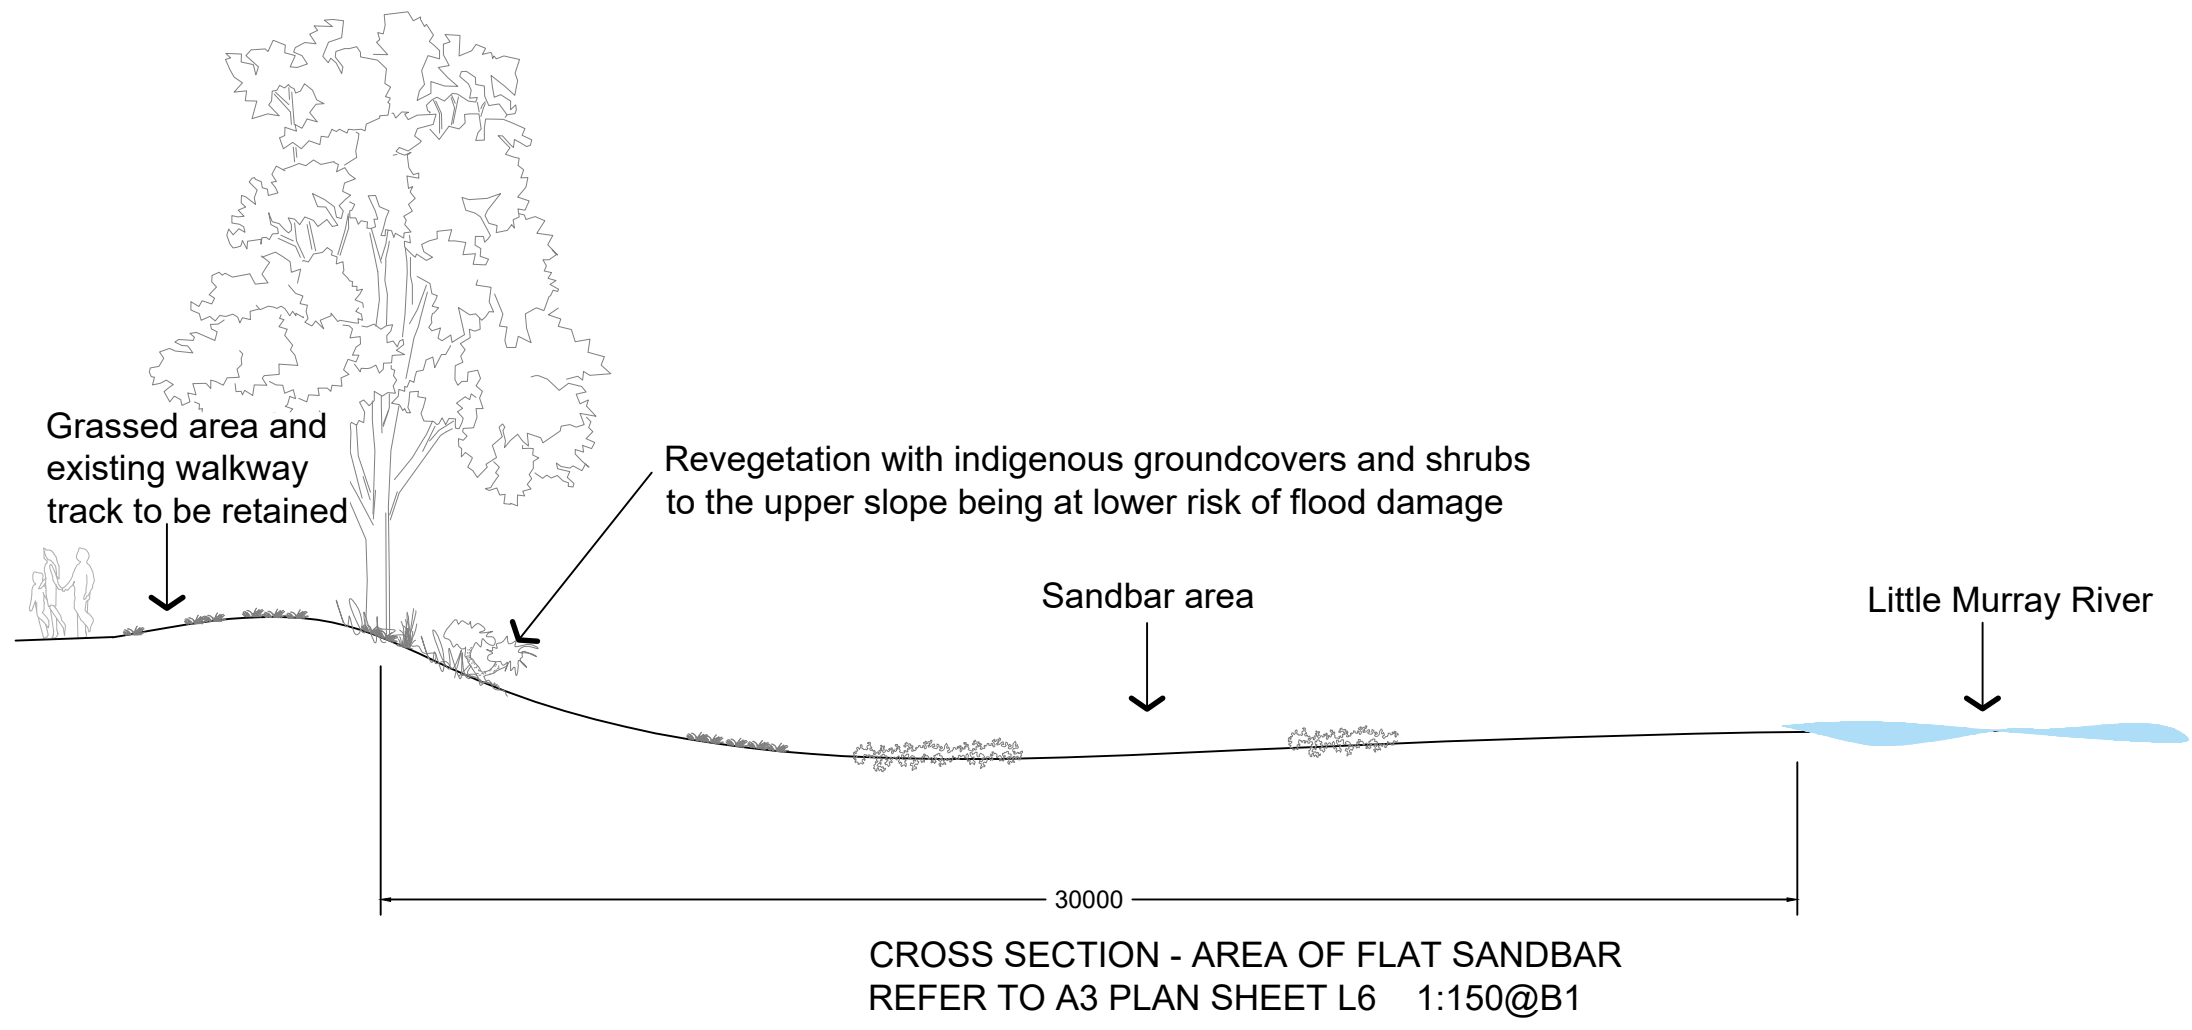


- LEGEND**
- EXISTING VEGETATION GROUP
 - EXISTING GROUP OF WOODY WEEDS/ DESERT ASH WEEPING WILLOWS, OLIVES AND BOXTHORN)
 - EXISTING CONTOUR LINES 0.5 METRE INTERVALS
 - EXISTING ROAD OR TRACK
 - TOP OF THE EXISTING EMBANKMENT AND WATER LINE AS AT JULY 2025
 - EXISTING BUILDING
 - EXISTING RAILWAY TRACK
 - EXISTING EARTHEN WALKING TRACK
 - EXISTING 2.5 METRE WIDE EXPOSED AGGREGATE CONCRETE PATH LOCATED BETWEEN THE CARAVAN PARK AND THE PIONEER SETTLEMENT
 - EXISTING ACCOMMODATION LODGE
 - PROPOSED REVEGETATION AREA STAGE 1 TO INCLUDE INDIGENOUS SPECIES OF GROUNDCOVERS SHRUBS AND SOME TREES
 - PROPOSED REVEGETATION AREA STAGE 2 TO INCLUDE INDIGENOUS SPECIES OF GROUNDCOVERS SHRUBS AND SOME TREES
 - POTENTIAL VIEWING PLATFORM LOCATION
 - POTENTIAL SEALED TRACK TO REPLACE EXISTING EARTHEN TRACK

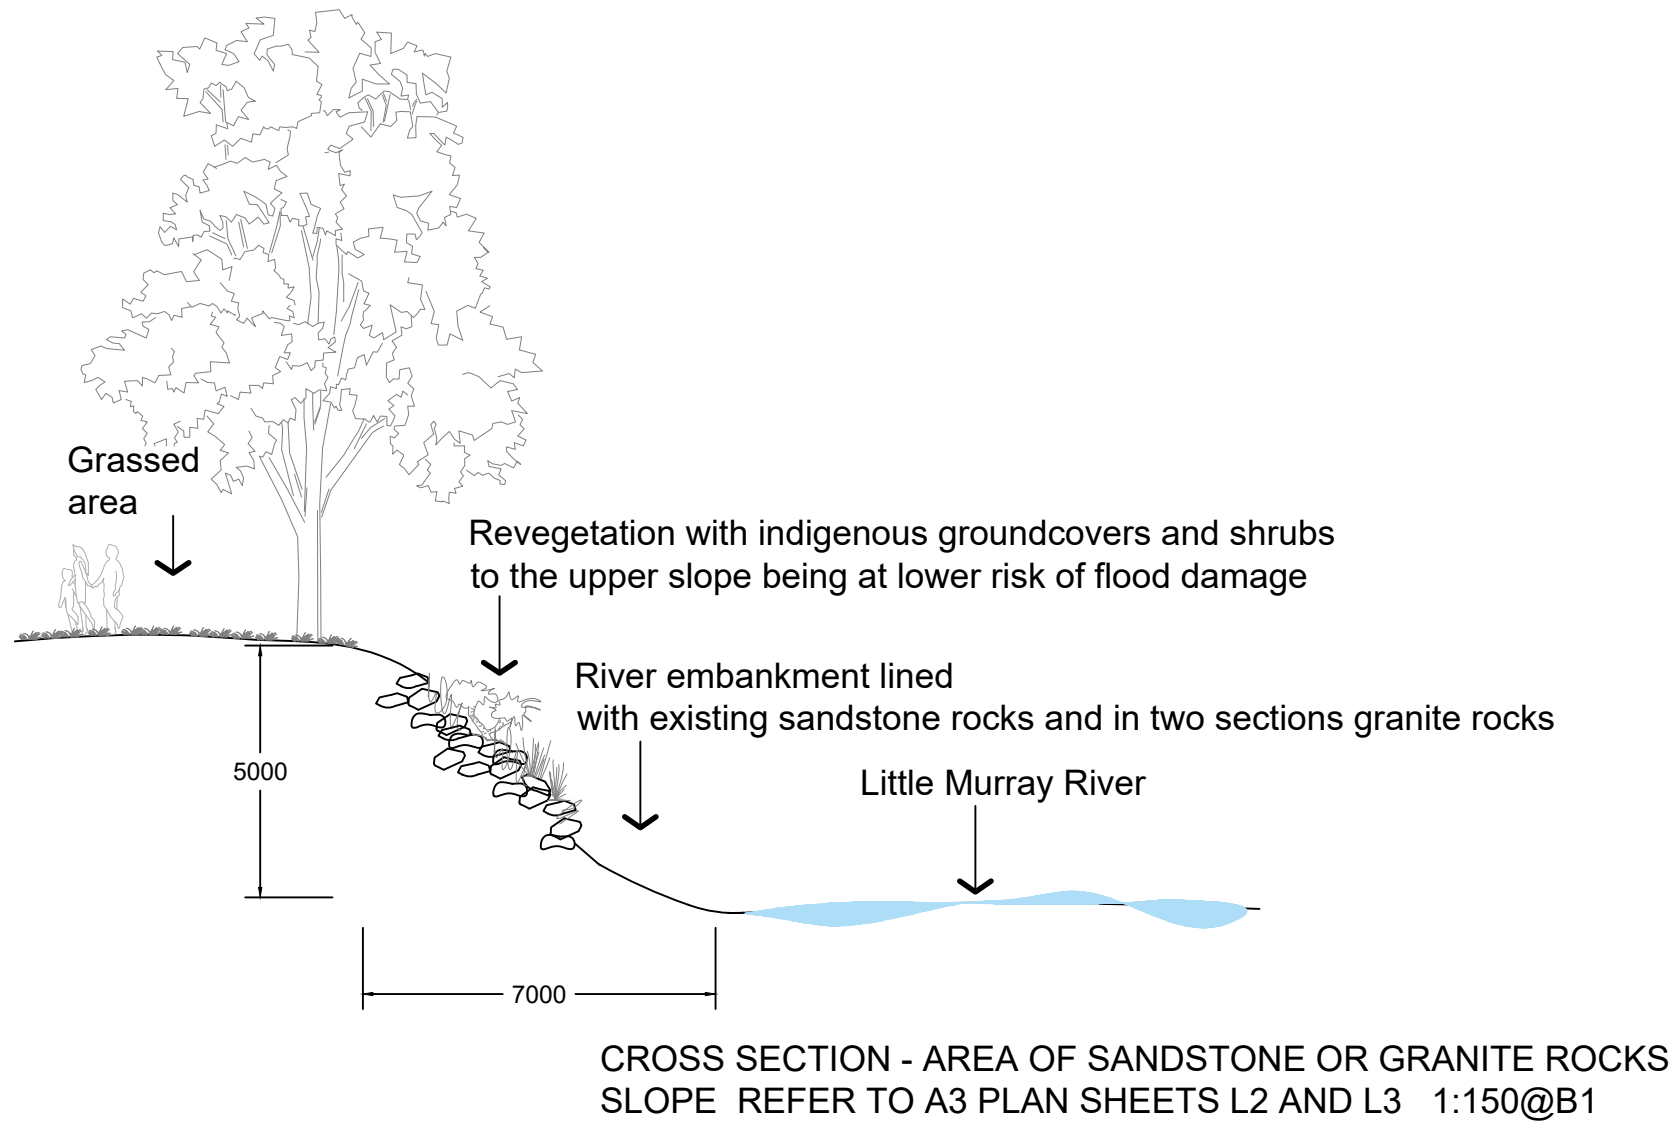

NOTE: Existing signage content and locations to be reviewed in detail in the Consultant Teams conversation group visit in mid-November with input from the RAP, First Nations People and local groups.

EXISTING CONDITIONS AND OPPORTUNITIES PLAN LITTLE MURRAY RIVER FRONTAGE REHABILITATION SWAN HILL RURAL CITY COUNCIL

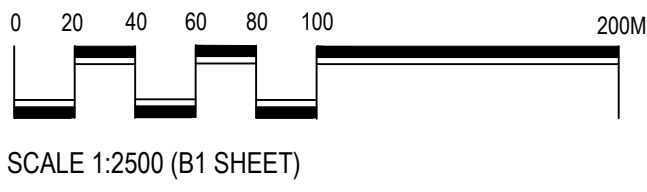

Amendments:

Print Issue:
29.10.25 - Issue to Anusha Samuel

Title: Existing Conditions and Opportunities Plan

Client: Swan Hill Rural City Council

This drawing is the copyright of, and may not be reproduced or transmitted without prior consent of Michael Smith and Associates Landscape Architecture and Urban Design

MICHAEL SMITH AND ASSOCIATES
Landscape Architecture and Urban Design

In Association with
Practical Ecology
Austral Archaeology
Prose Memoirs Consulting Engineers and Surveyors
Paul Smiths- Graphic Design and Signage

Office: 1st floor, 407 Whitehorse Road, Balwyn VIC 3103
Postal: 5 Jervis Street, Camberwell VIC 3124
Tel: 9830 0414
Fax: 9830 2555
Email: mike@msalandurb.com.au

Drawn: AL
Date: 27/10/25
Project No.25-028
Cad File:
Drawing No.: Sheet 1 of 1

